

APPENDIX A-1

PLAN AND PROFILE DRAWINGS

SEGMENT 5

LIST OF DRAWINGS

SEGMENT 1

ALTERNATIVE A

C-110A
C-111A
C-112A
C-113A
C-114A
C-115A
C-116A
C-117A
C-118A
C-119A
C-120A
C-121A

ALTERNATIVE B

C-108B
C-109B
C-110B
C-111B
C-112B
C-113B
C-114B
C-115B
C-116B
C-117B
C-118B

SEGMENT 2

C-122
C-123
C-124
C-125
C-126

ALTERNATIVE A

C-127A
C-128A
C-129A
C-130A

ALTERNATIVE B

C-127B
C-128B
C-129B
C-130B

SEGMENT 3

ALTERNATIVE A

C-130A
C-131A
C-132A
C-133A
C-134A
C-135A
C-136A
C-137A
C-138A
C-139A
C-140A
C-141A
C-142A
C-143A
C-144A
C-145A
C-146A
C-147A

ALTERNATIVE B

C-148A
C-149A
C-150A
C-151A
C-152A
C-153A
C-154A
C-155A
C-156A
C-157A
C-158A
C-159A
C-160A
C-161A
C-162A
C-163A
C-164A
C-165A

SEGMENT 4

ALTERNATIVE A

C-165A
C-166A
C-167A
C-168A
C-169A
C-170A

ALTERNATIVE B

C-165B
C-166B
C-167B
C-168B
C-169B
C-170B

SEGMENT 5

ALTERNATIVE A

C-171A
C-172A
C-173A
C-174A
C-175A
C-176A
C-177A
C-178A
C-179A
C-180A

ALTERNATIVE B

C-171B
C-172B
C-173B
C-174B
C-175B
C-176B
C-177B
C-178B
C-179B
C-180B

SEGMENT 6

ALTERNATIVE A

C-181A
C-182A
C-183A
C-184A
C-185A
C-186A

ALTERNATIVE B

C-181B
C-182B
C-183B
C-184B
C-185B
C-186B

ALTERNATIVE C

C-181C
C-182C
C-183C
C-184C
C-185C
C-186C
C-187C

ALTERNATIVE AC

C-181AC

ALTERNATIVE B
(CLARK RANGE)

SEGMENT 6

ALTERNATIVE B
(WEST SIDE OF I-15)

ALTERNATIVE A
(MEDIAN OF I-15)

SEGMENT 5

SEGMENT 4

MOUNTAIN PASS

HOLLORAN PASS

SEGMENT 3

ALTERNATIVE B
(WEST SIDE OF I-15)

ALTERNATIVE A
(MEDIAN OF I-15)

ALTERNATIVE B
(WEST SIDE OF I-15)

SEGMENT 2

SEGMENT 1

VICTORVILLE

FUTURE STATE ROUTE E220


STATION

OPERATIONS AND
MAINTENANCE FACILITY

LAS VEGAS

STATION

ALTERNATIVE C

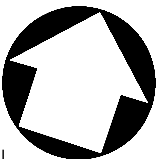


ALT. A
(MEDIAN OF I-15)
JEAN

ALTERNATIVE B
(EAST OR WEST SIDE
OF I-15)

PRIMM

ALTERNATIVE A
(MEDIAN OF I-15)

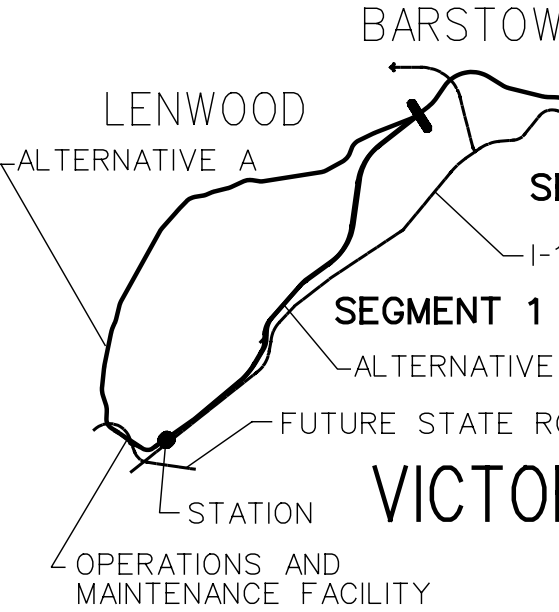

725 SOUTH FIGUEROA STREET, SUITE 2350
LOS ANGELES, CA 90017

CONFIDENTIAL

DESERTXPRESS

PRELIMINARY CONCEPTUAL ALIGNMENT


KEY MAP
AND
LIST OF DRAWINGS

205062G0


DRAWING NO
C-100

DATE
11-17-06

SEE C-170A
STA. 7930+00 - MATCH LINE

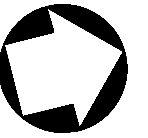

PLAN

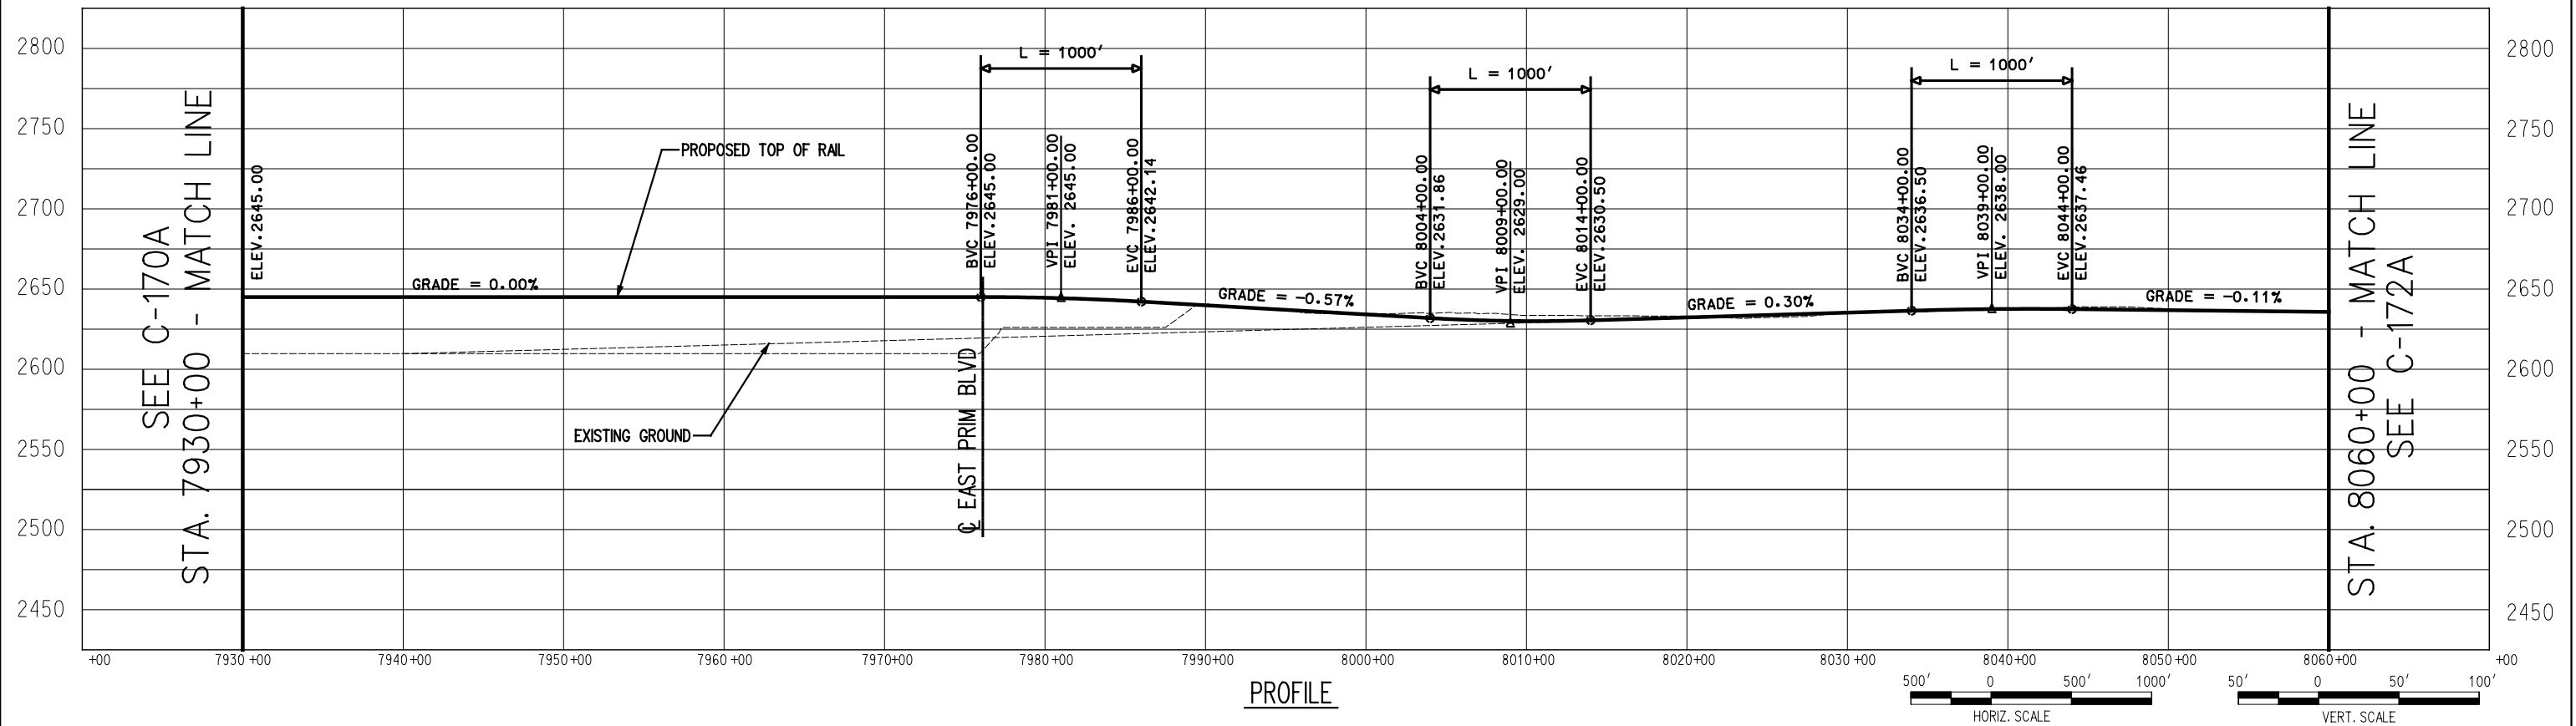

725 SOUTH FIGUEROA STREET, SUITE 2350
LOS ANGELES, CA 90017

CONFIDENTIAL

DESERTXPRESS


PRELIMINARY CONCEPTUAL ALIGNMENT
PLAN AND PROFILE
VICTORVILLE TO LAS VEGAS
STA 7930+00 TO STA 8060+00
SEGMENT 5, ALTERNATIVE A

205062G0


DRAWING NO
C-171A

DATE
11-17-06


SEE C-171A
STA. 8060+00 - MATCH LINE

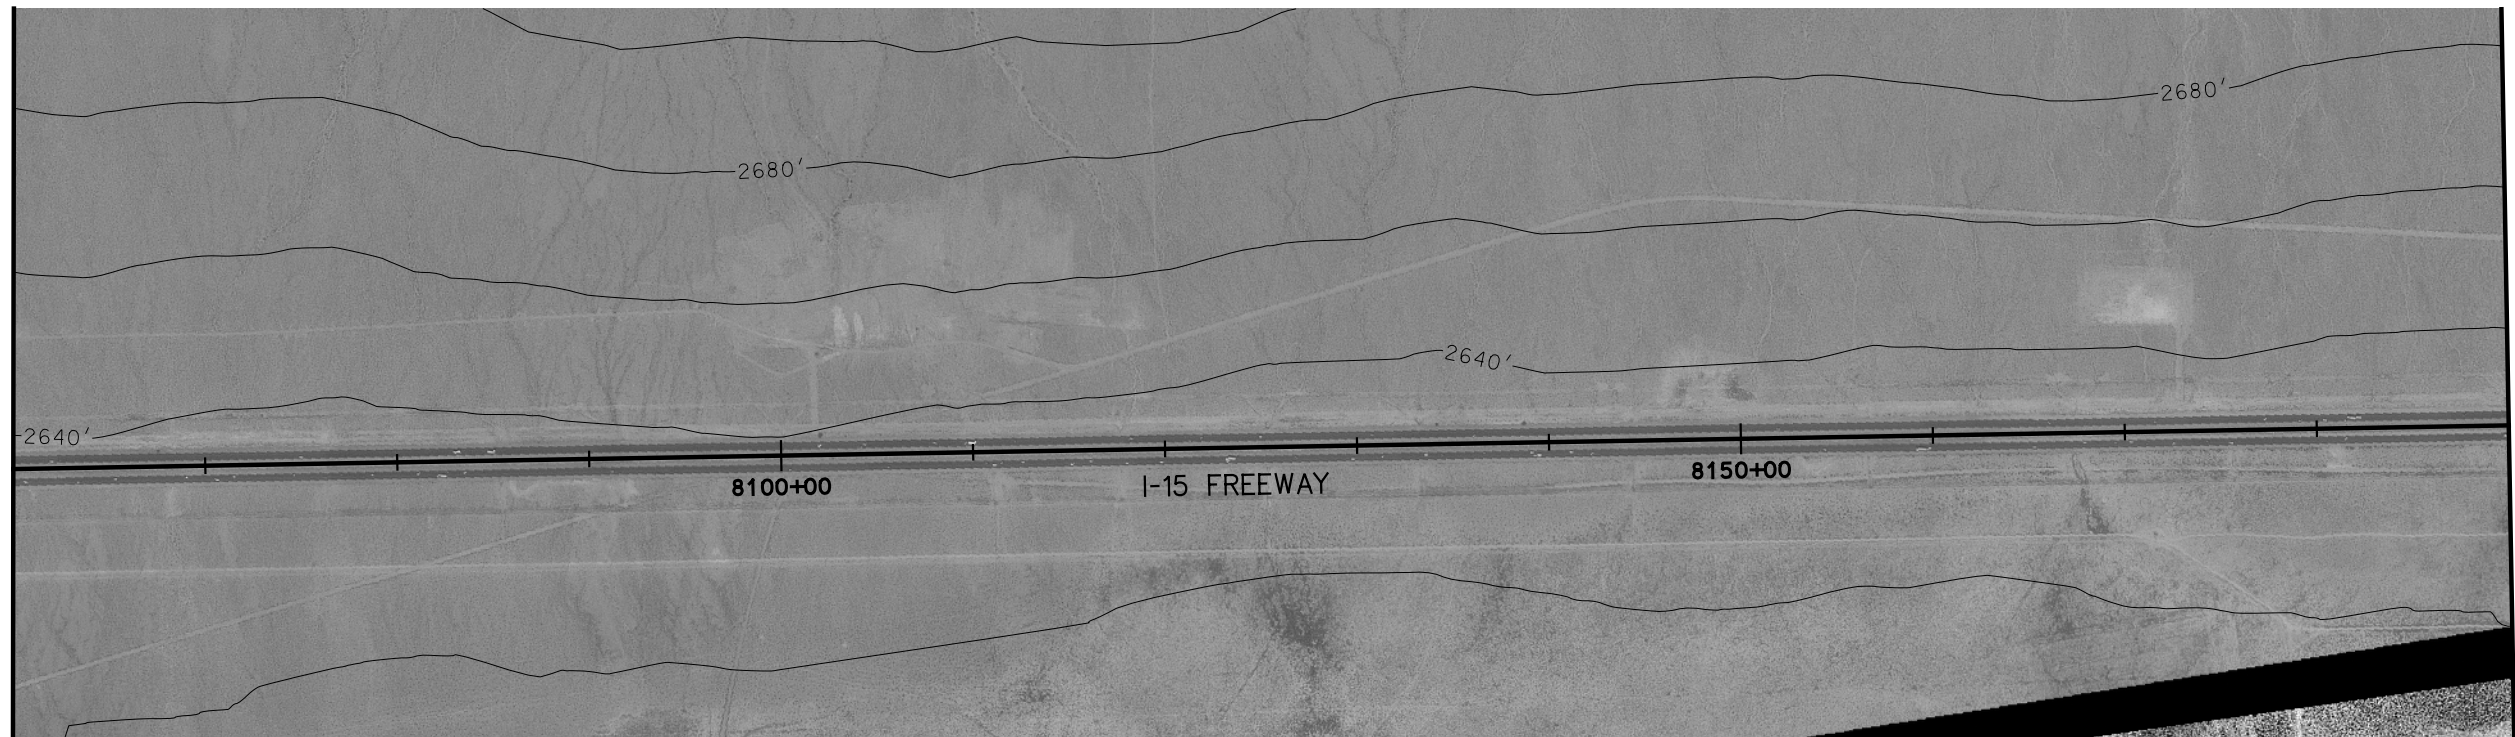

STA. 8190+00 - MATCH LINE
SEE C-173A

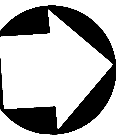

PLAN

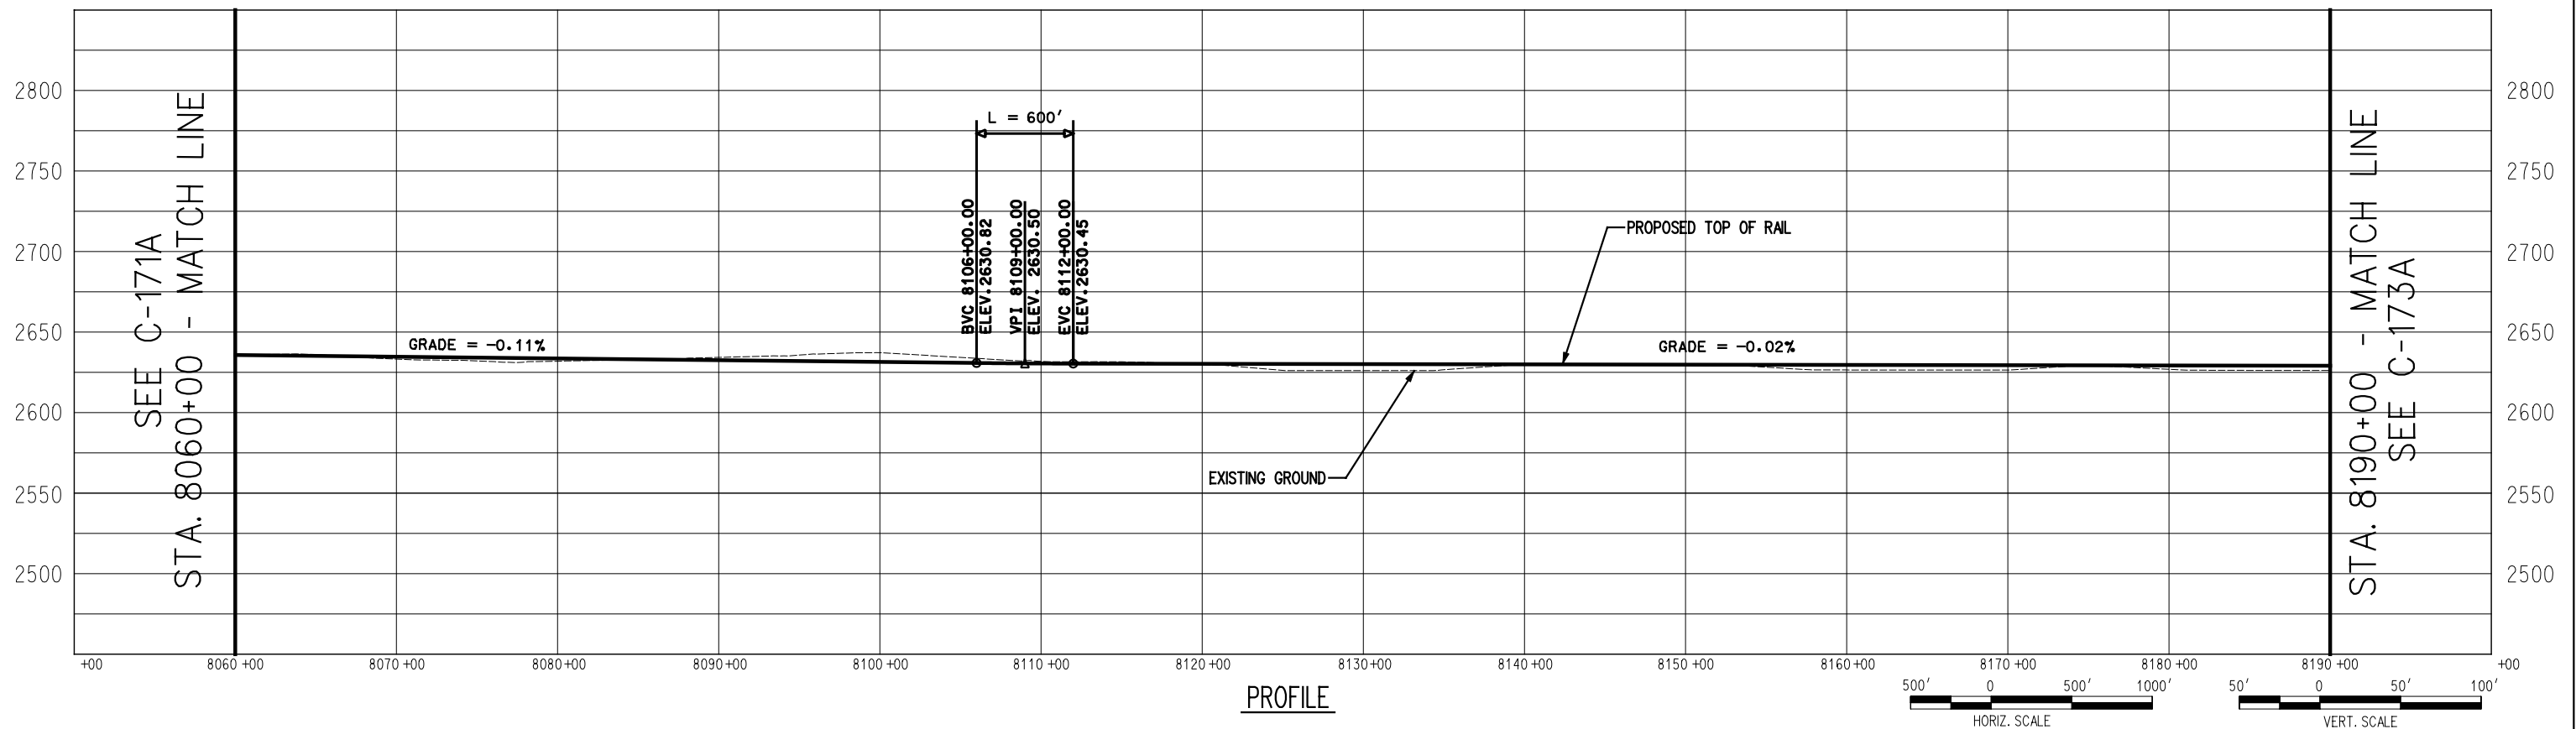

PROFILE



725 SOUTH FIGUEROA STREET, SUITE 2350
LOS ANGELES, CA 90017

CONFIDENTIAL


DESERTXPRESS

PRELIMINARY CONCEPTUAL ALIGNMENT
PLAN AND PROFILE
VICTORVILLE TO LAS VEGAS
STA 8060+00 TO STA 8190+00
SEGMENT 5, ALTERNATIVE A


205062G0

DRAWING NO
C-172A

DATE
11-17-06

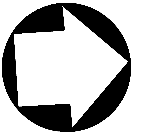


SEE C-172A
STA. 8190+00 - MATCH LINE

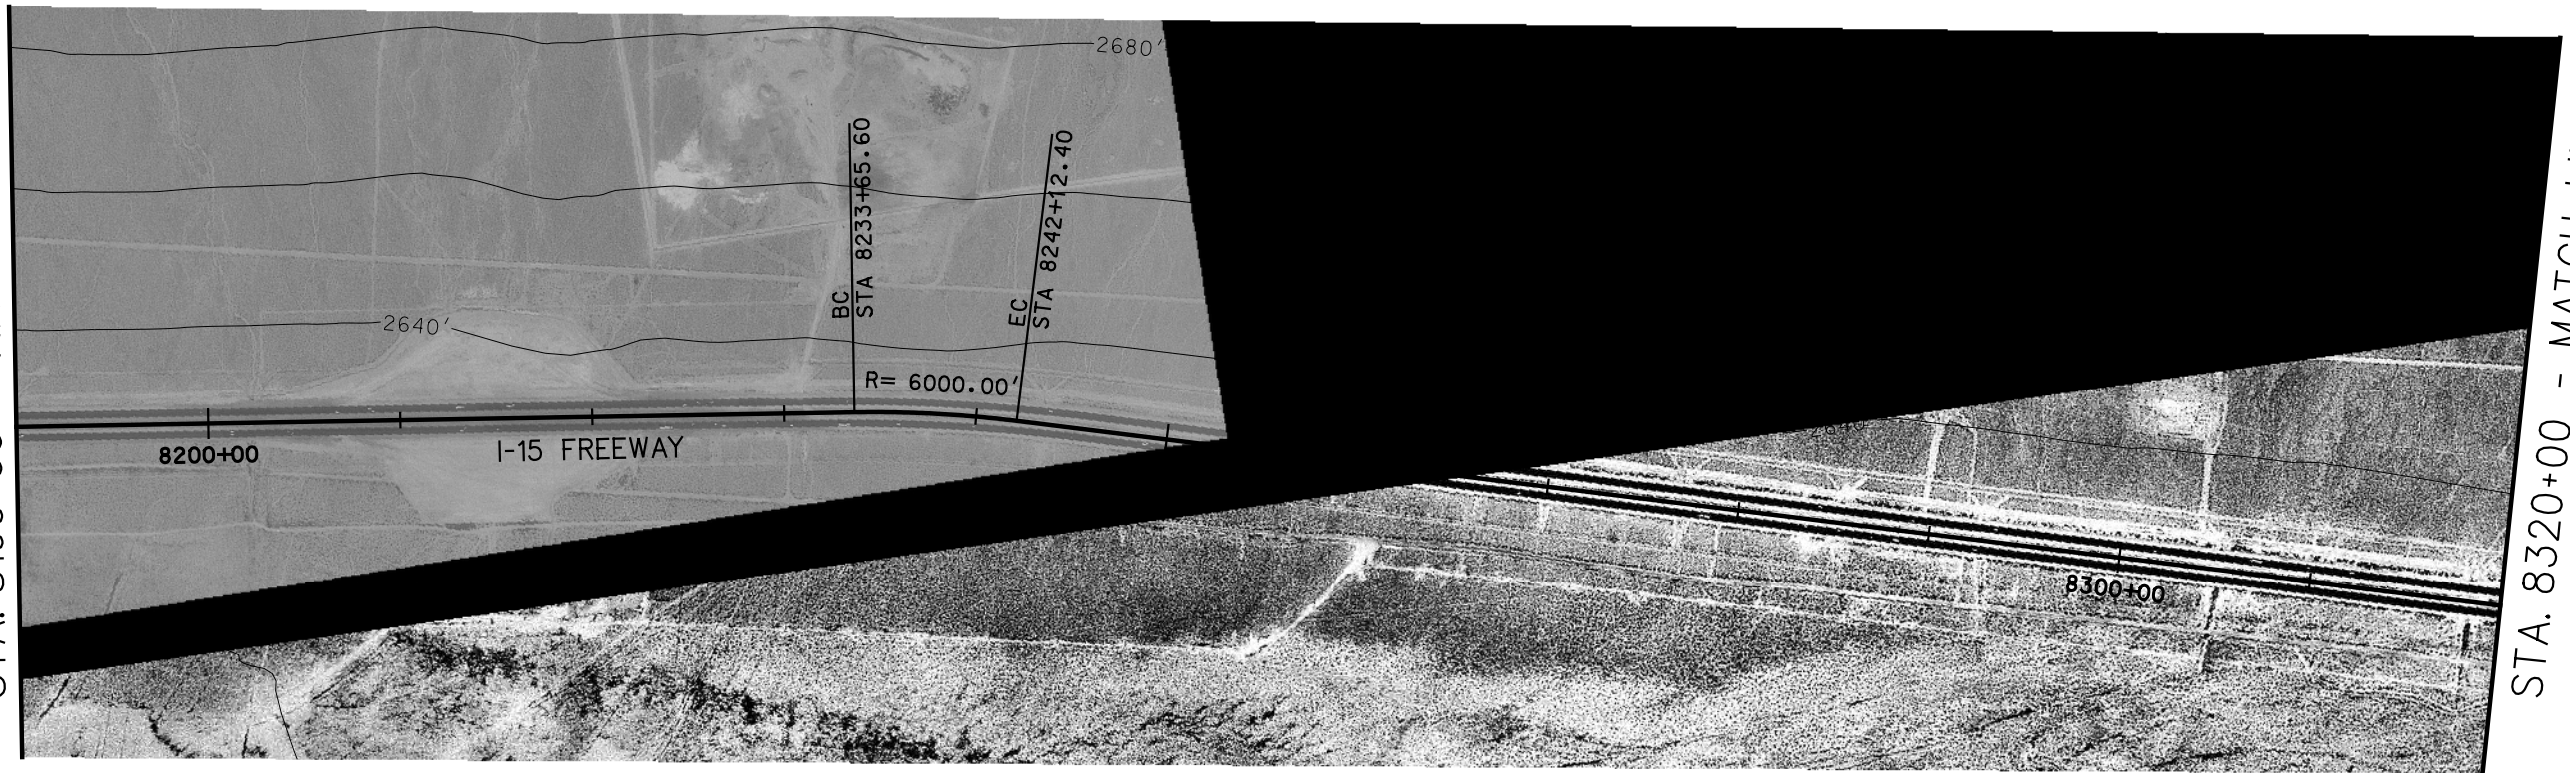


STA. 8320+00 - MATCH LINE
SEE C-174A

PLAN

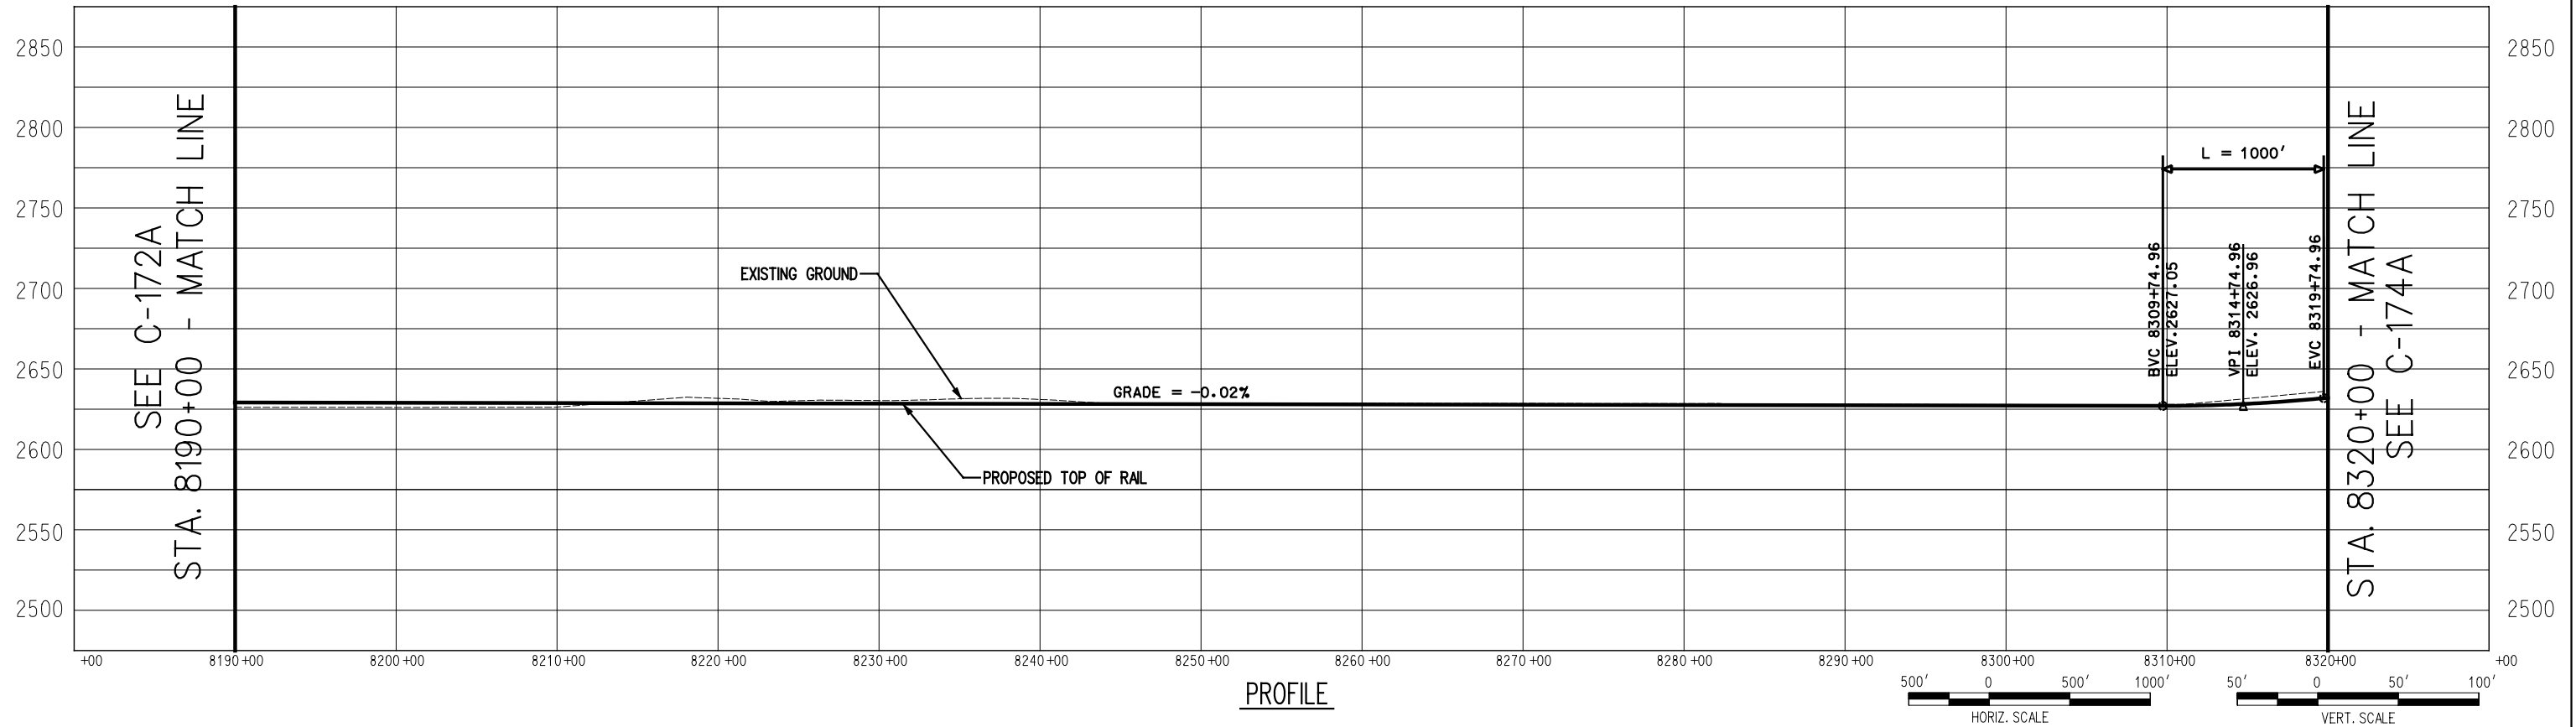

PROFILE

 

725 SOUTH FIGUEROA STREET, SUITE 2350
LOS ANGELES, CA 90017

CONFIDENTIAL

DESERTXPRESS


PRELIMINARY CONCEPTUAL ALIGNMENT
PLAN AND PROFILE
VICTORVILLE TO LAS VEGAS
STA 8190+00 TO STA 8320+00
SEGMENT 5, ALTERNATIVE A

205062G0


DRAWING NO
C-173A

DATE
11-17-06


SEE C-173A
STA. 8320+00 - MATCH LINE

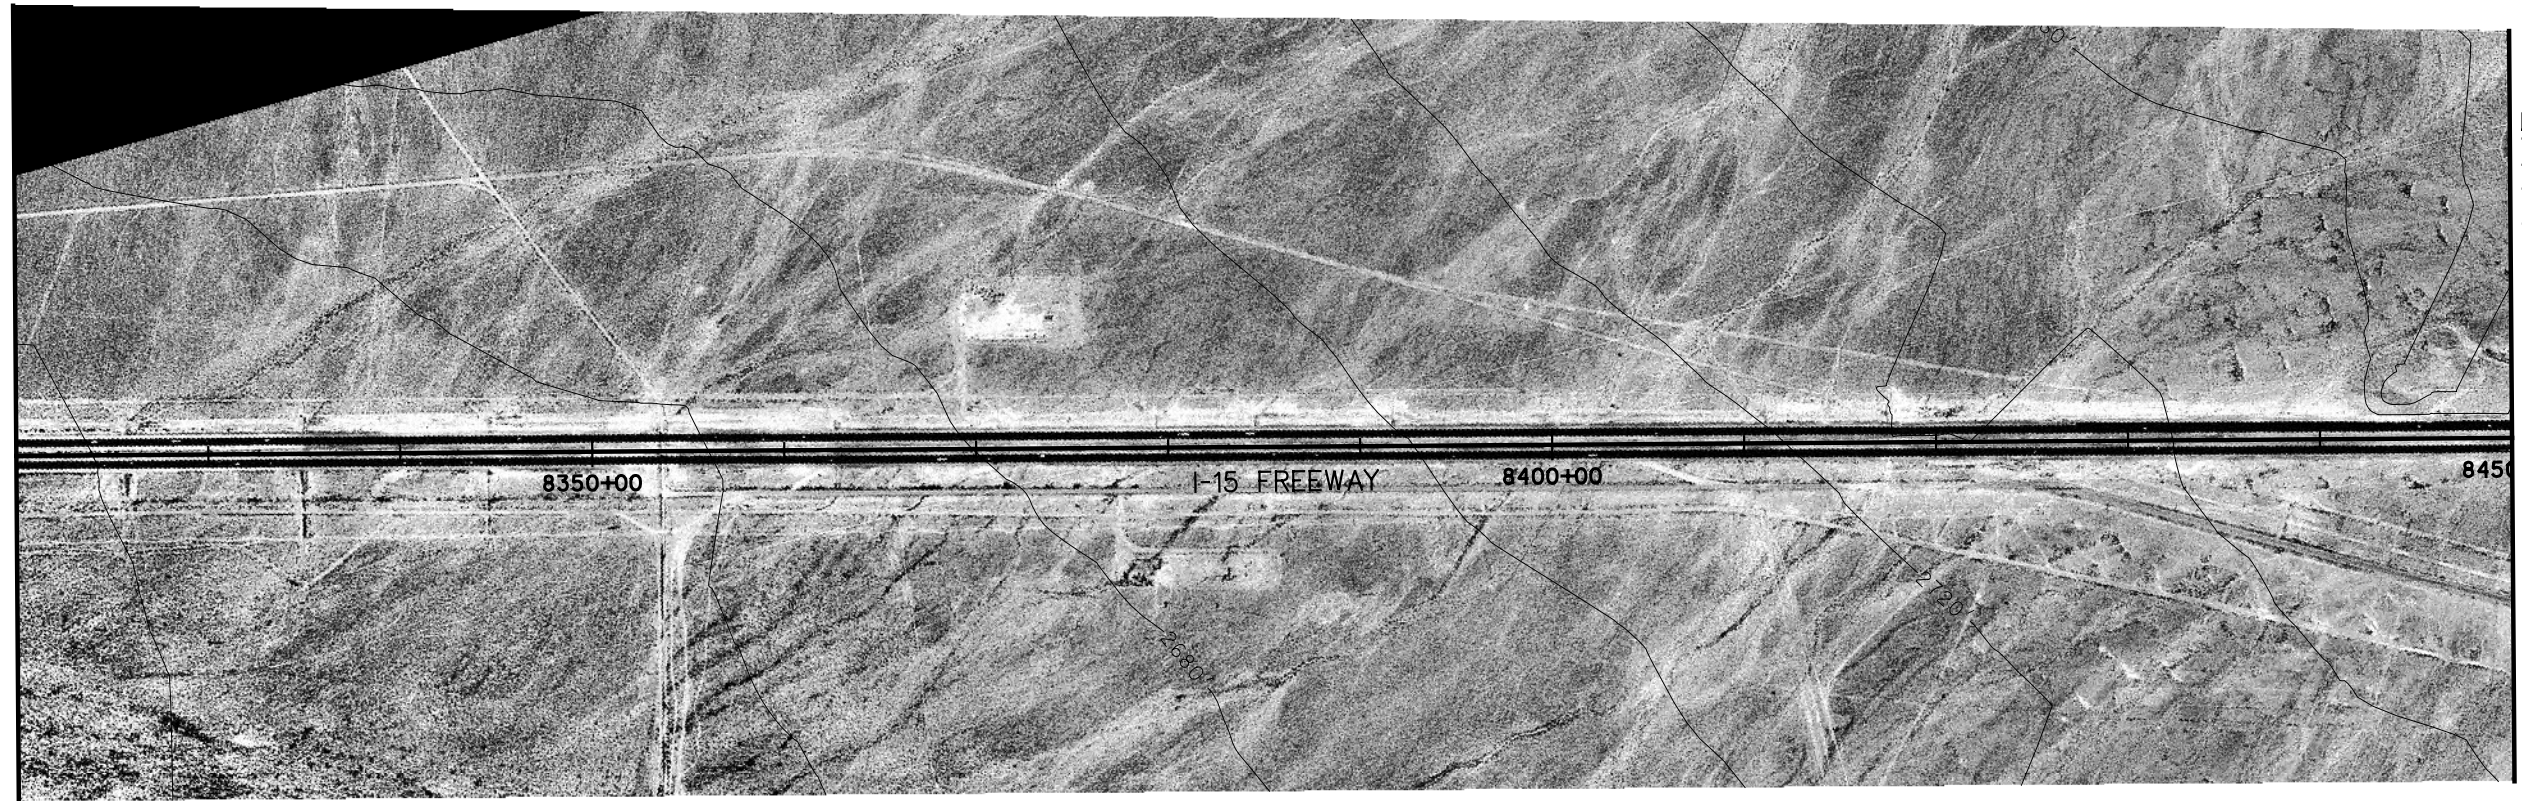


STA. 8450+00 - MATCH LINE
SEE C-175A

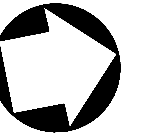

PLAN

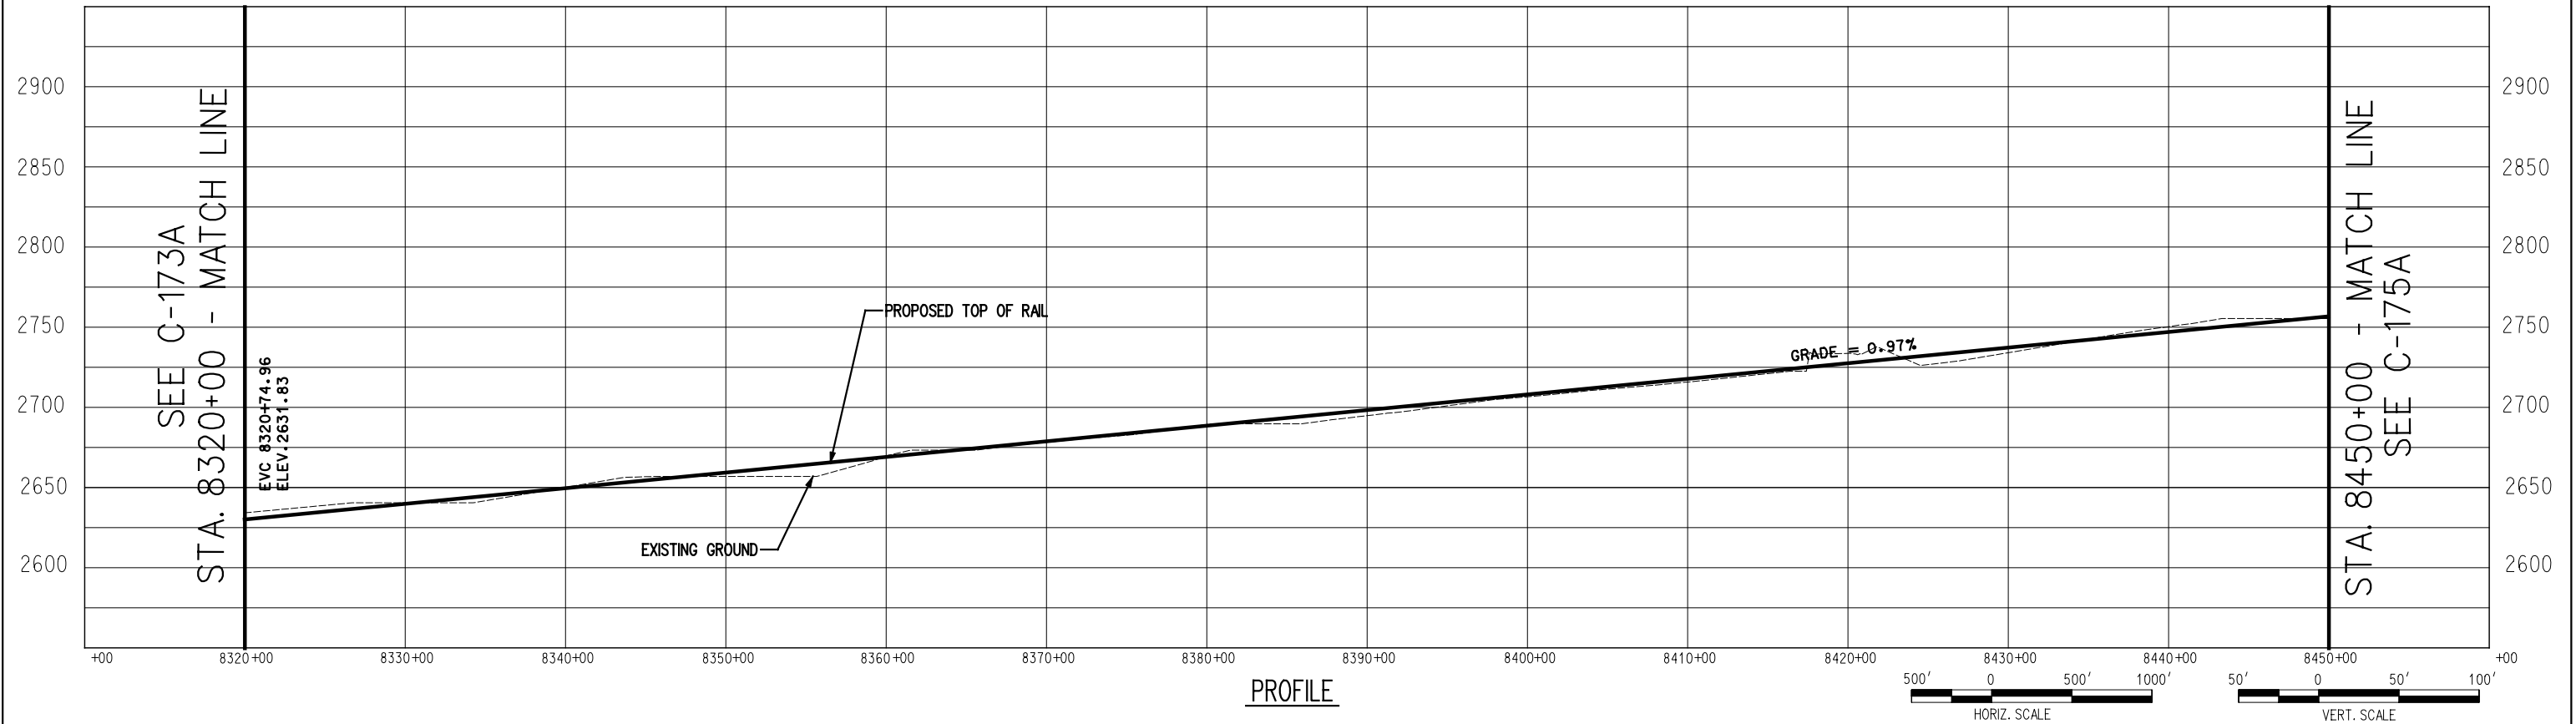

PROFILE

 

725 SOUTH FIGUEROA STREET, SUITE 2350
LOS ANGELES, CA 90017

CONFIDENTIAL


DESERTXPRESS

PRELIMINARY CONCEPTUAL ALIGNMENT
PLAN AND PROFILE
VICTORVILLE TO LAS VEGAS
STA 8320+00 TO STA 8450+00
SEGMENT 5, ALTERNATIVE A

205062G0


DRAWING NO
C-174A

DATE
11-17-06

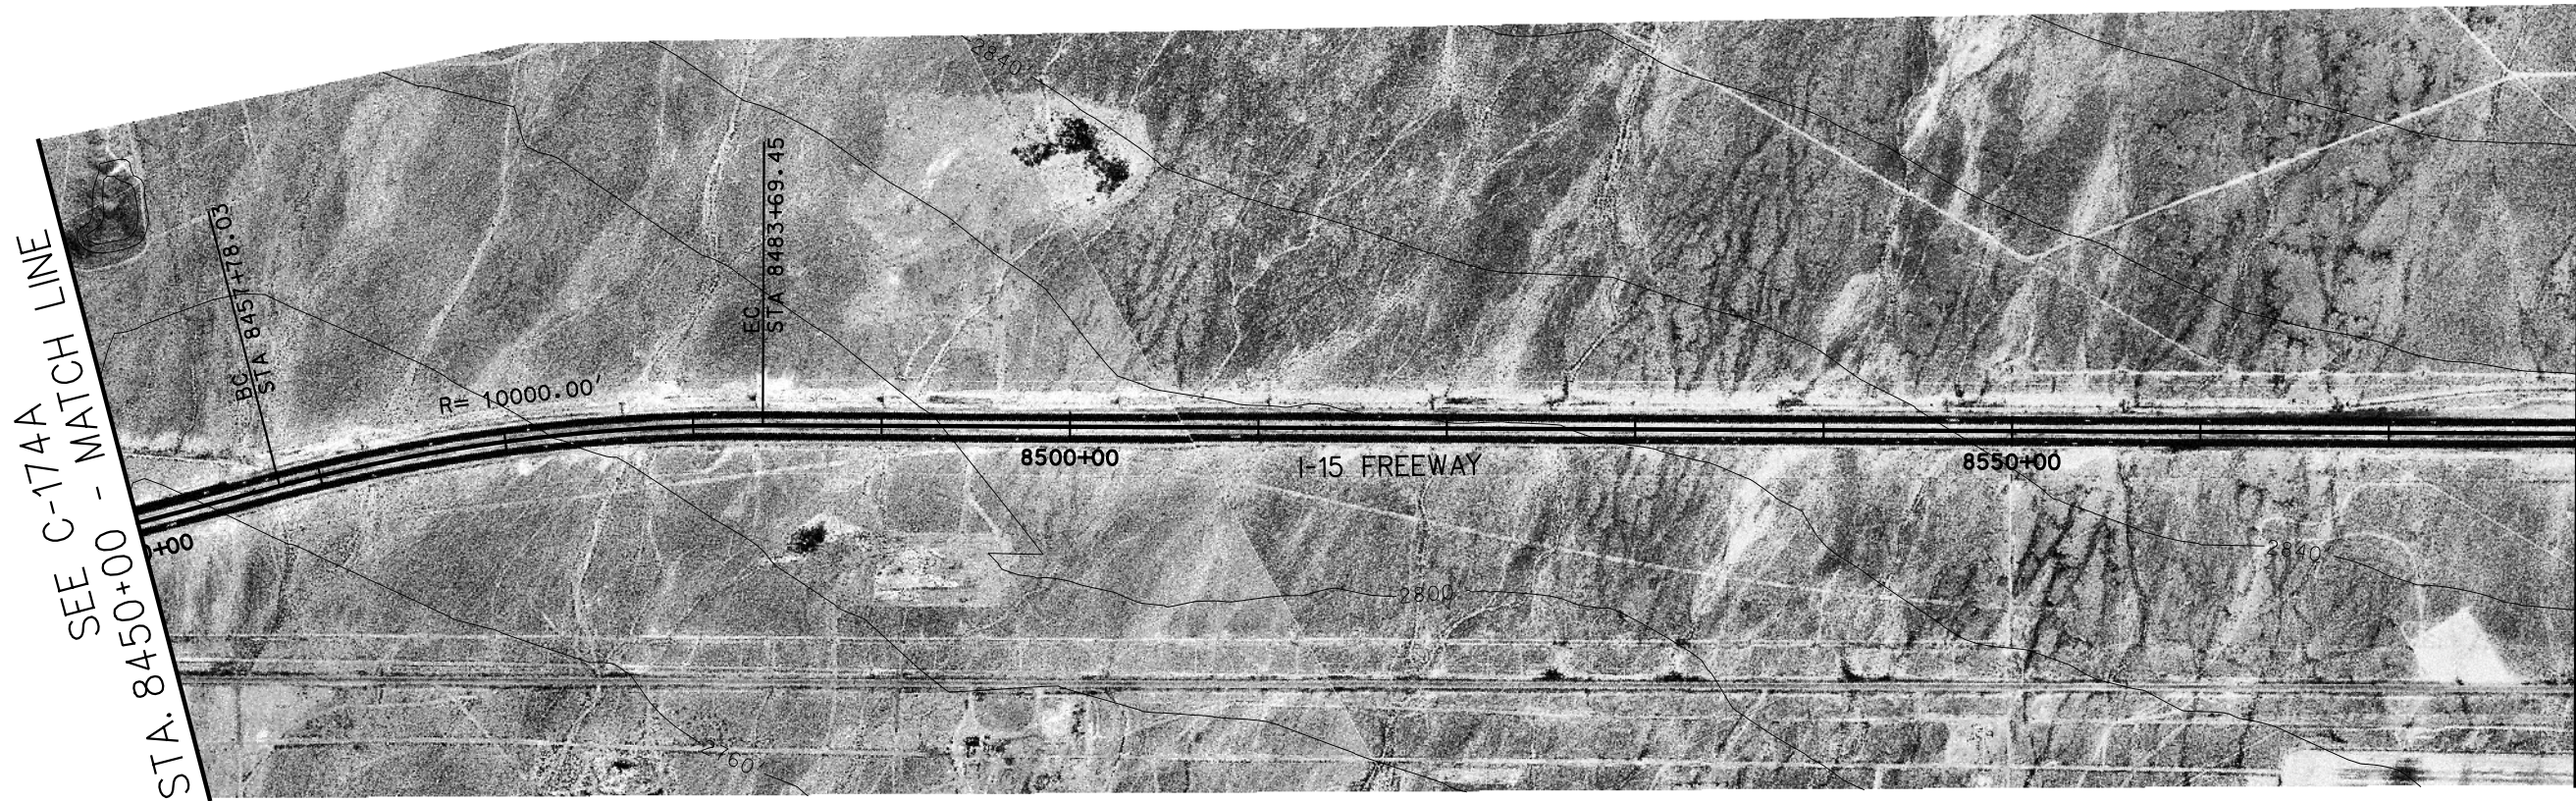

STA. 8580+00 - MATCH LINE
SEE C-176A

PLAN

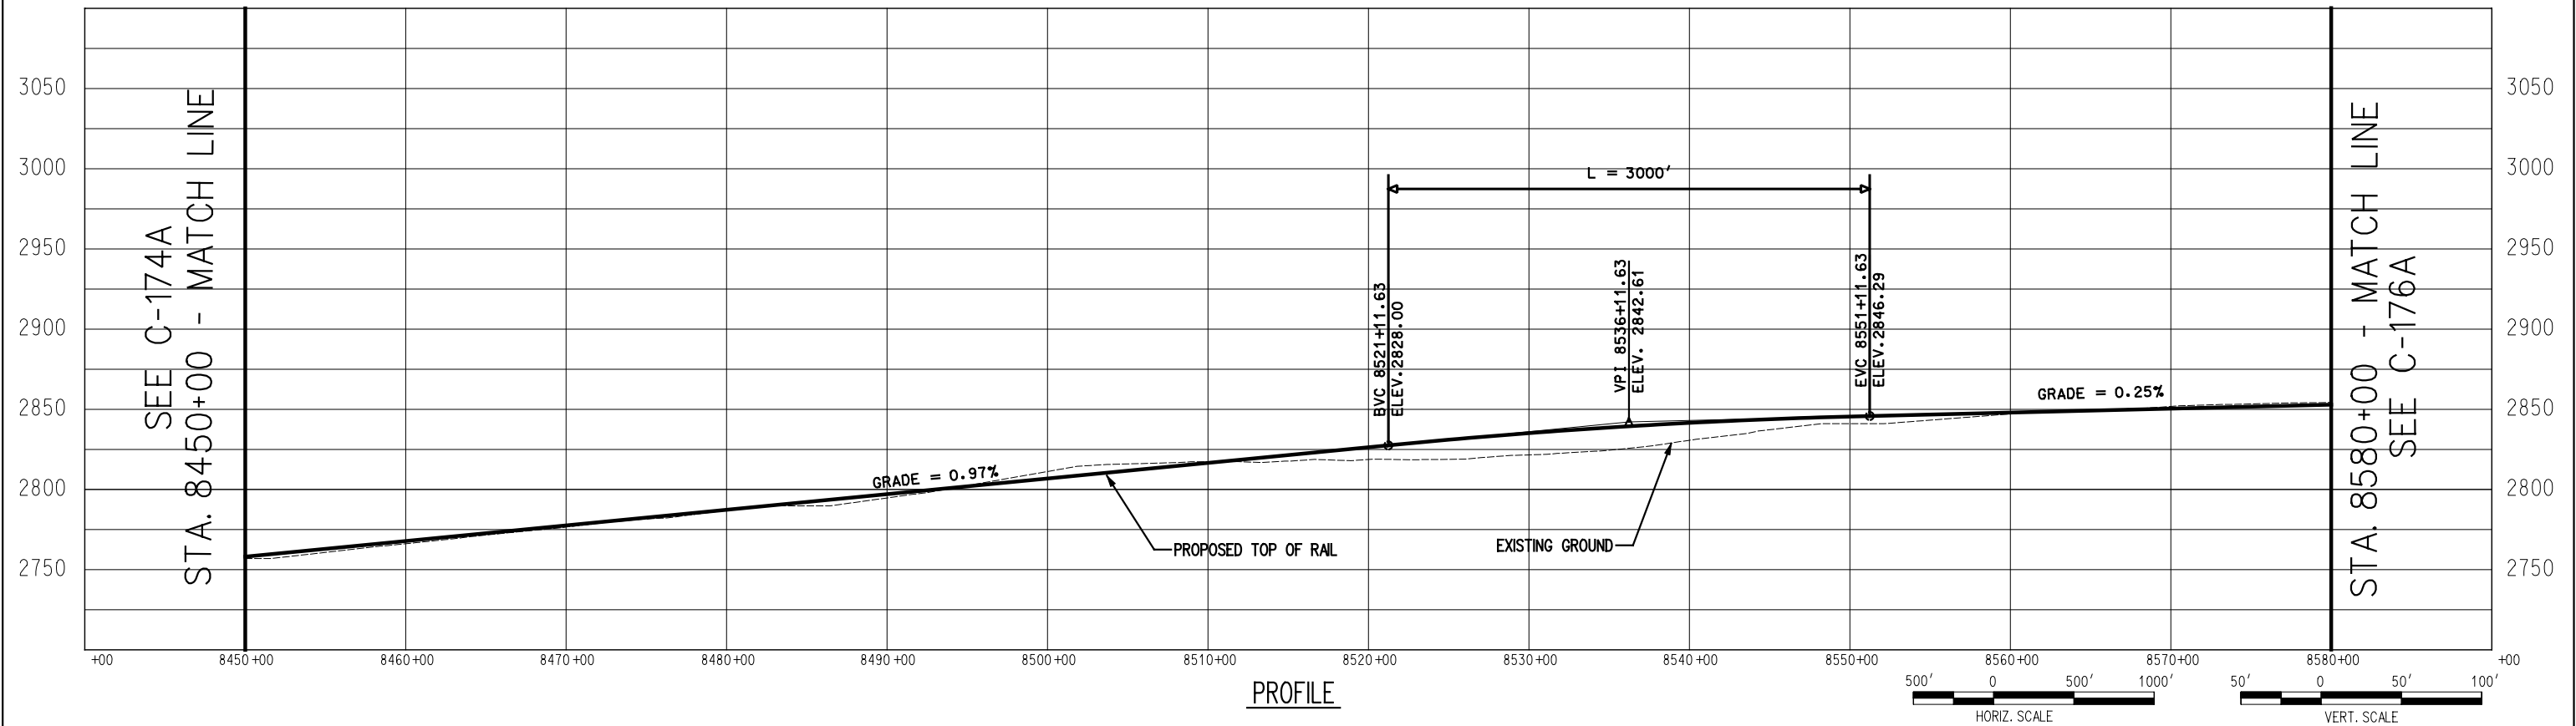

PROFILE



725 SOUTH FIGUEROA STREET, SUITE 2350
LOS ANGELES, CA 90017

CONFIDENTIAL


DESERTXPRESS

PRELIMINARY CONCEPTUAL ALIGNMENT
PLAN AND PROFILE
VICTORVILLE TO LAS VEGAS
STA 8450+00 TO STA 8580+00
SEGMENT 5, ALTERNATIVE A


205062G0

DRAWING NO
C-175A

DATE
11-17-06

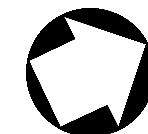


SEE C-175A
STA. 8580+00 - MATCH LINE

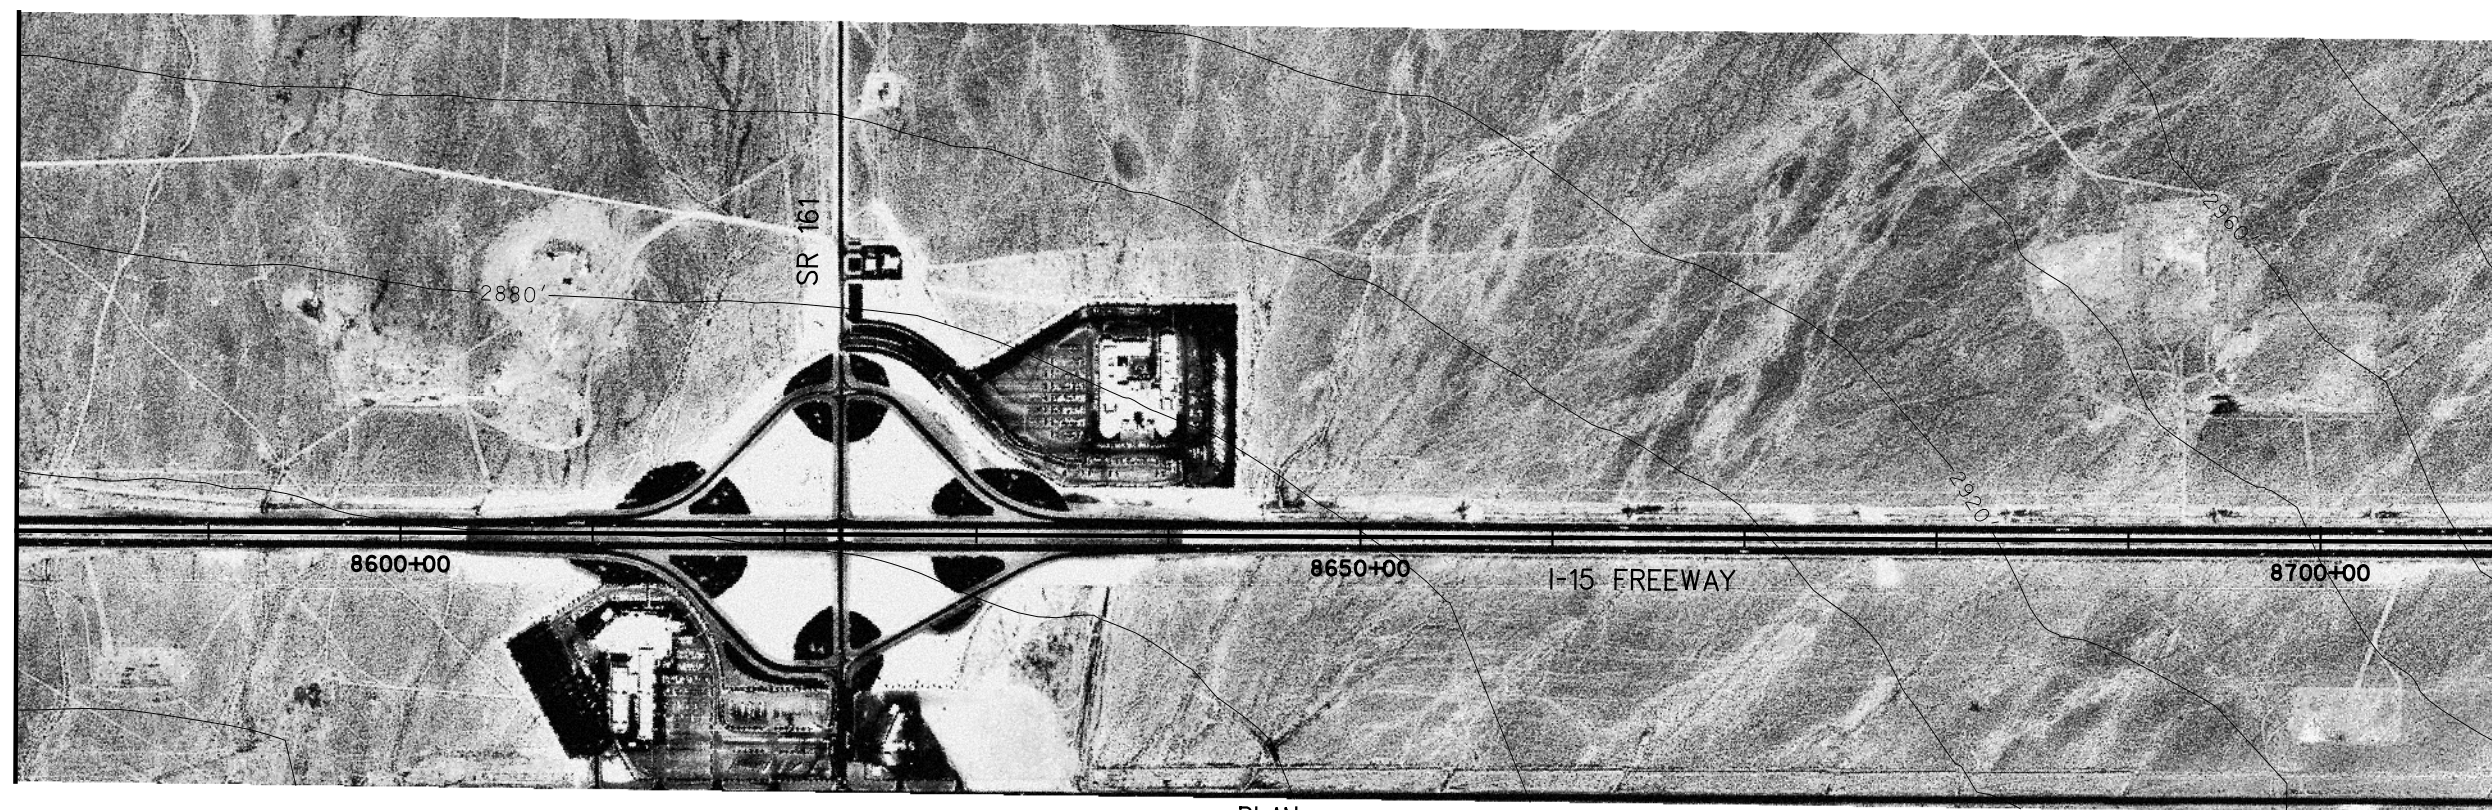

STA. 8710+00 - MATCH LINE
SEE C-177A

PLAN

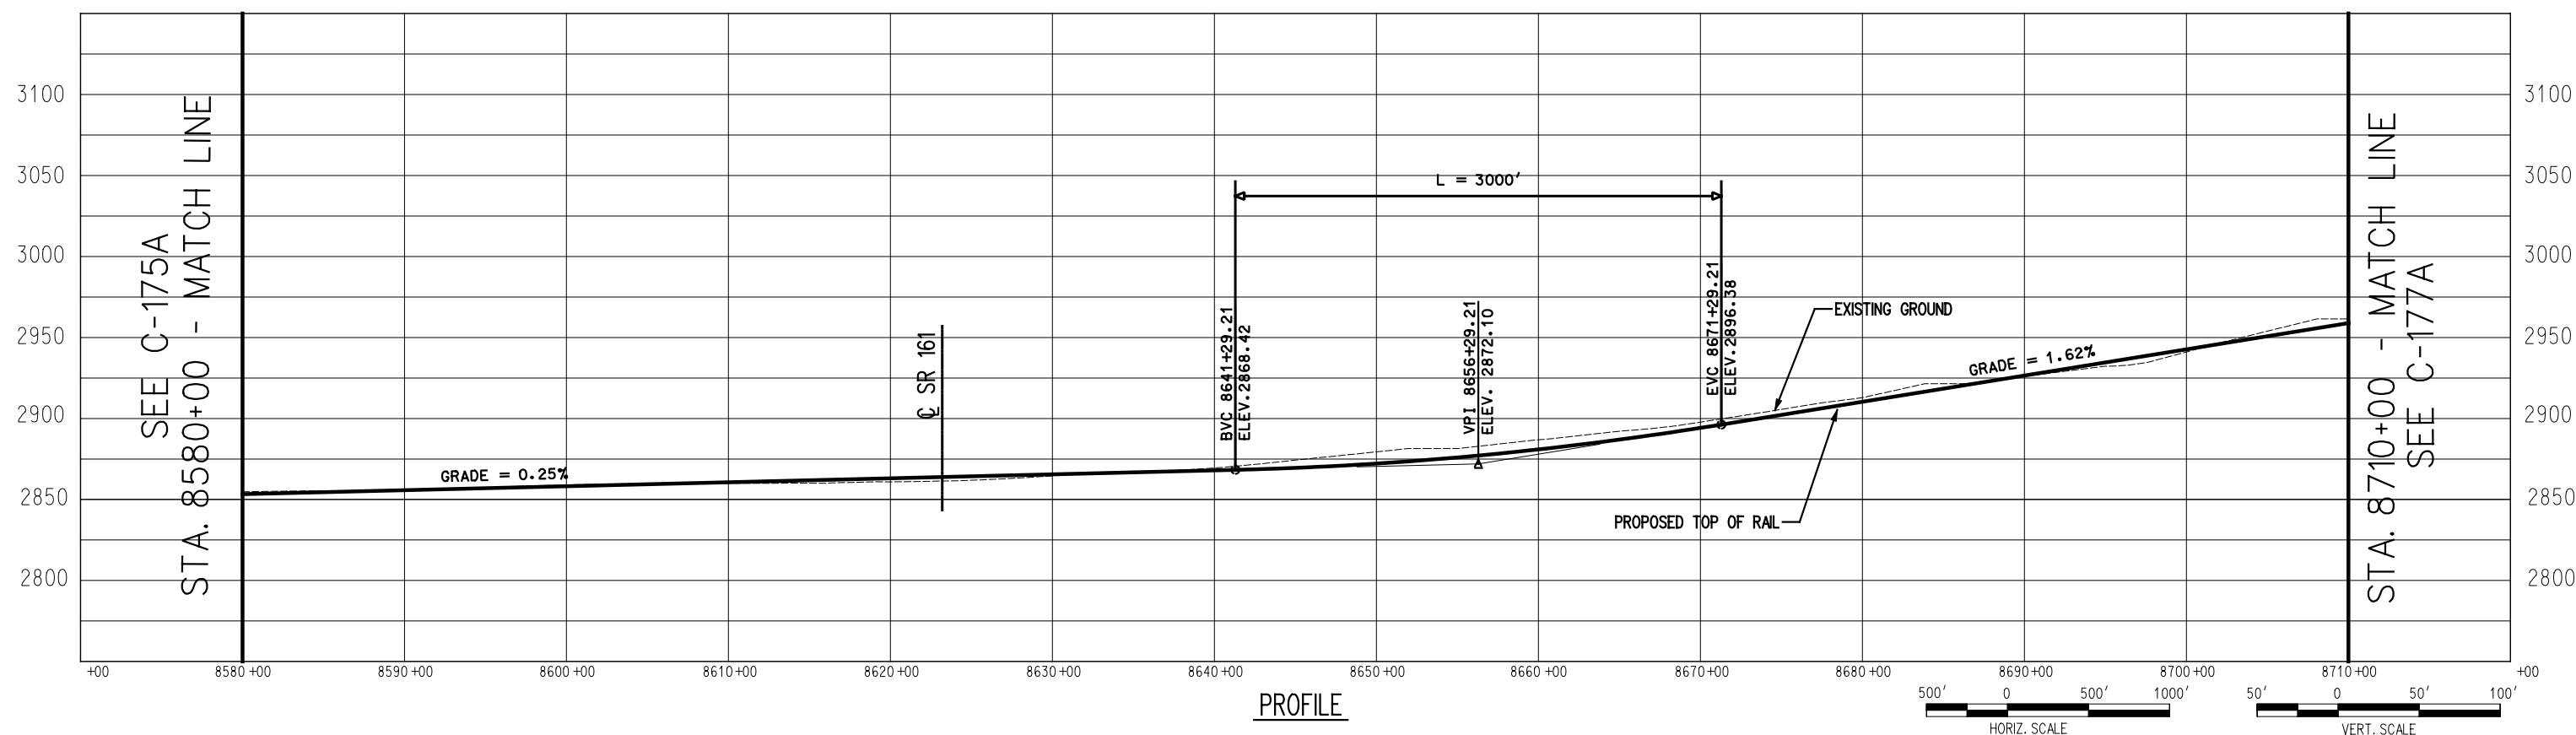

PROFILE



725 SOUTH FIGUEROA STREET, SUITE 2350
LOS ANGELES, CA 90017

CONFIDENTIAL

DESERTXPRESS


PRELIMINARY CONCEPTUAL ALIGNMENT
PLAN AND PROFILE
VICTORVILLE TO LAS VEGAS
STA 8580+00 TO STA 8710+00
SEGMENT 5, ALTERNATIVE A

205062G0

DRAWING NO
C-176A

DATE
11-17-06

SEE C-176A
STA. 8710+00 - MATCH LINE

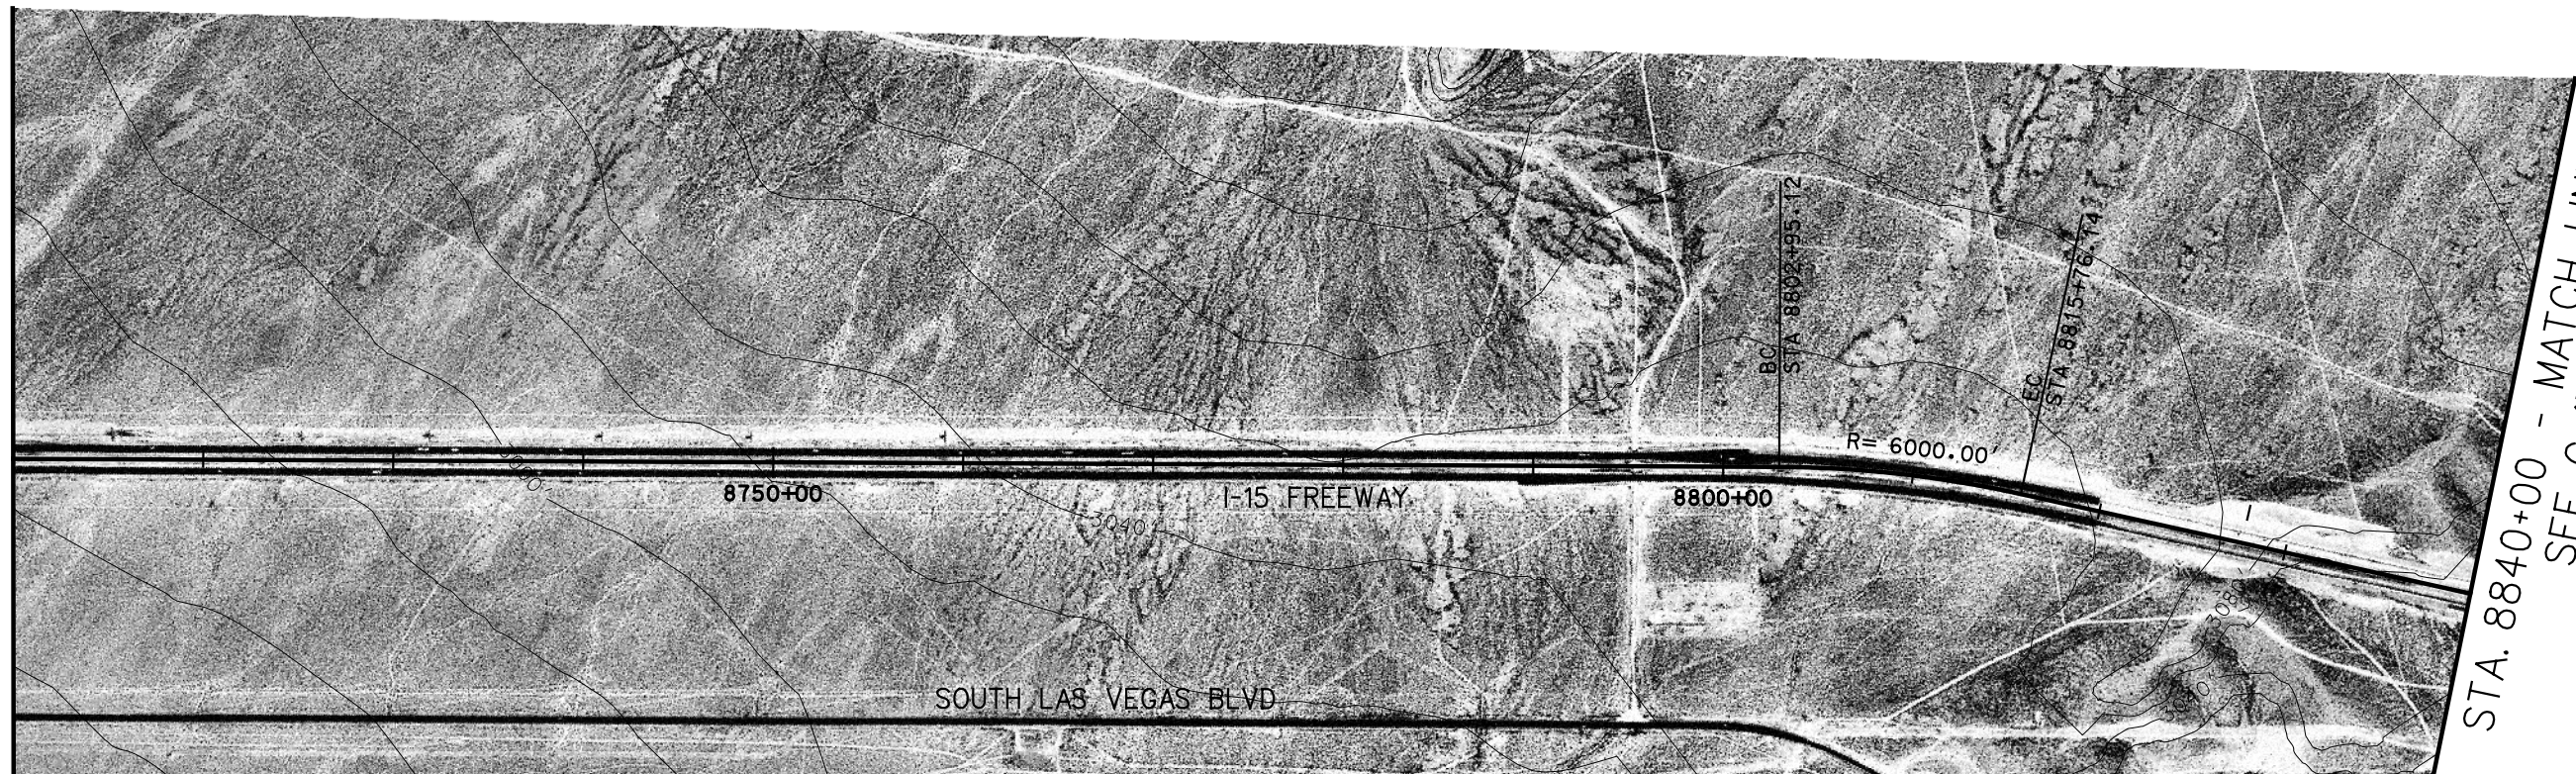

STA. 8840+00 - MATCH LINE
SEE C-178A


PLAN




PROFILE




SEE C-177A
STA. 8840+00 - MATCH LINE

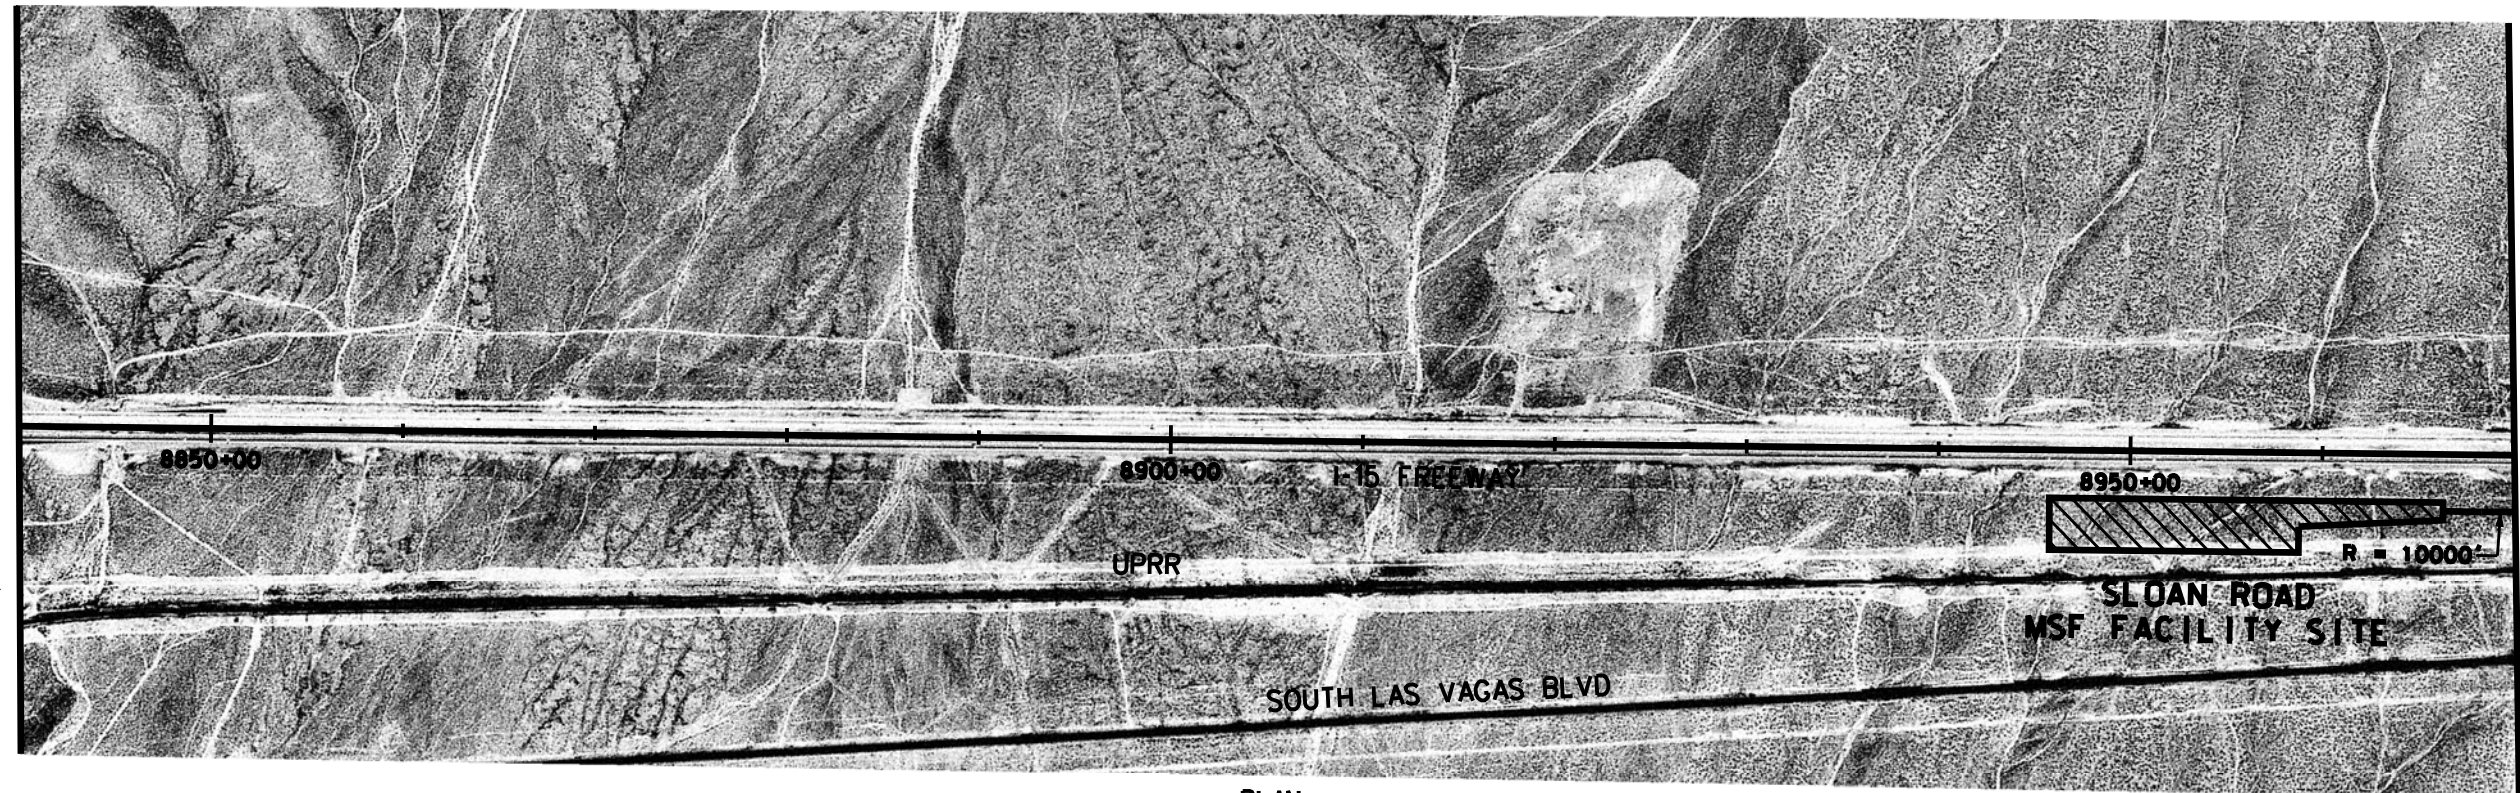

STA. 8970+00 - MATCH LINE
SEE C-179A

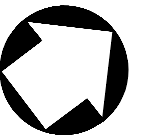

PLAN

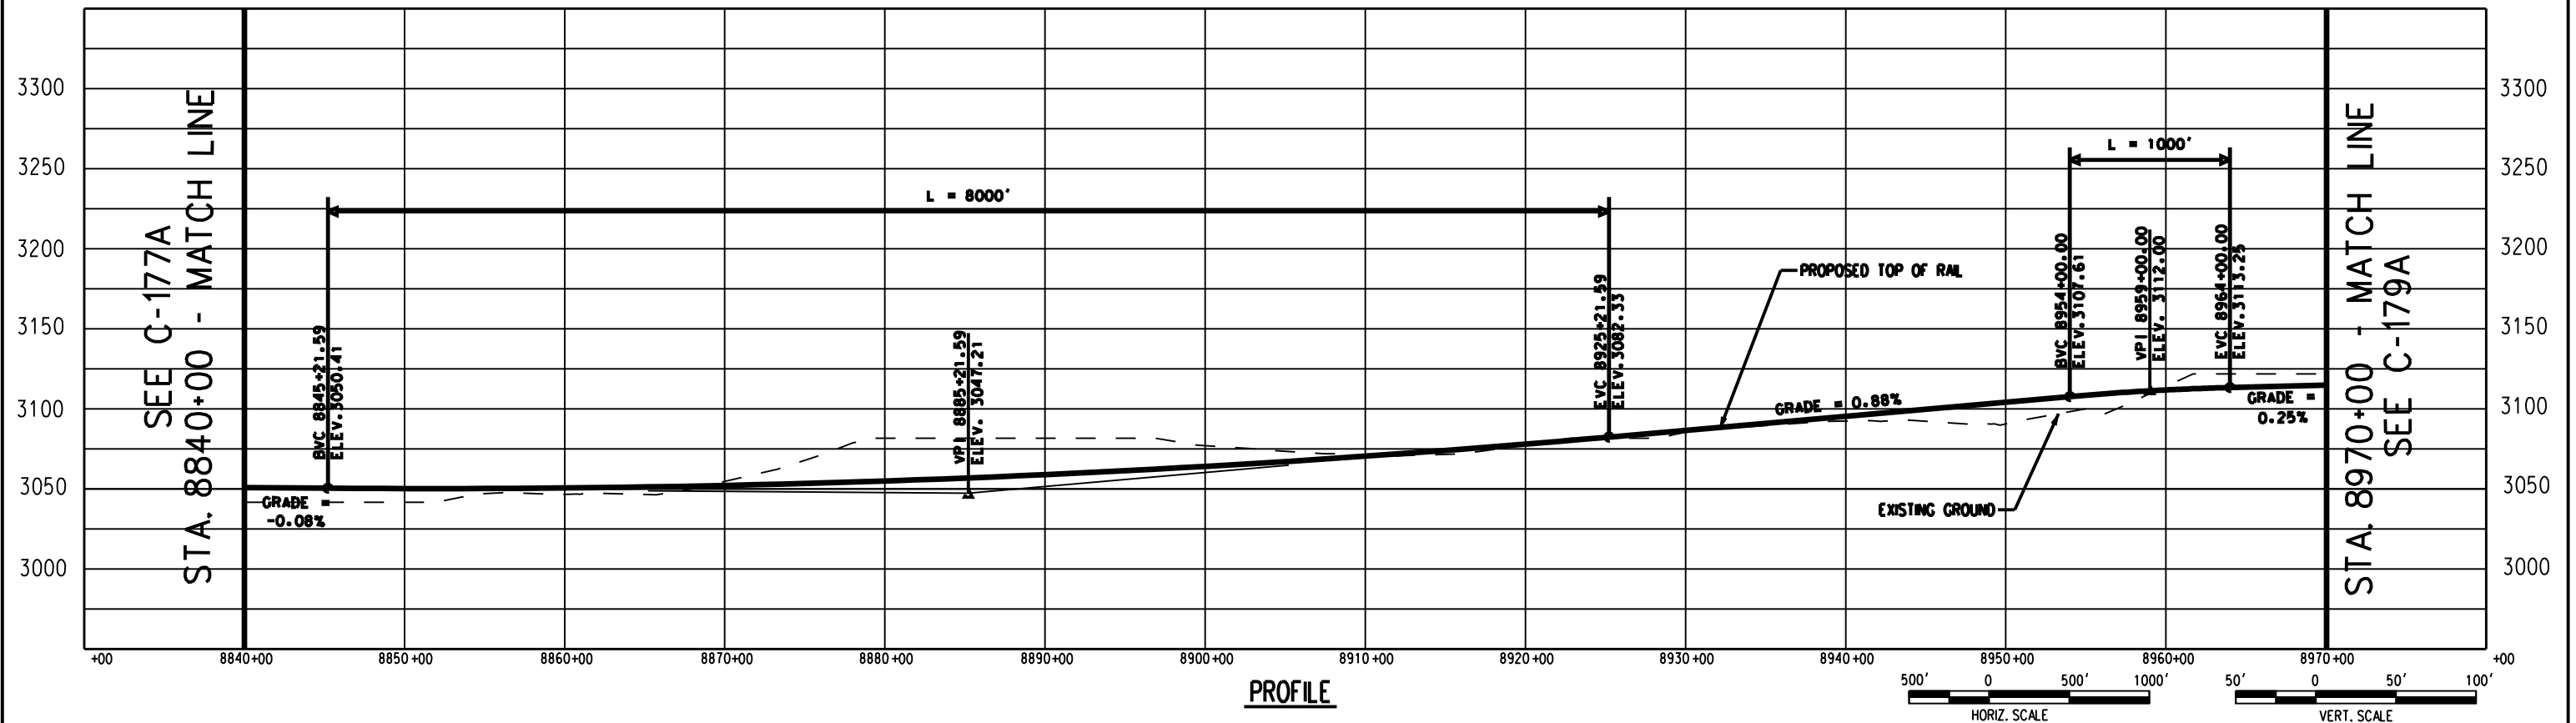

PROFILE



725 SOUTH FIGUEROA STREET, SUITE 2350
LOS ANGELES, CA 90017

CONFIDENTIAL


DESERTXPRESS

PRELIMINARY CONCEPTUAL ALIGNMENT
PLAN AND PROFILE
VICTORVILLE TO LAS VEGAS
STA 8840+00 TO STA 8970+00
SEGMENT 5, ALTERNATIVE A


205062G0

DRAWING NO
C-178A

DATE
03-05-08

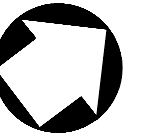


SEE C-178A
STA. 8970+00 - MATCH LINE

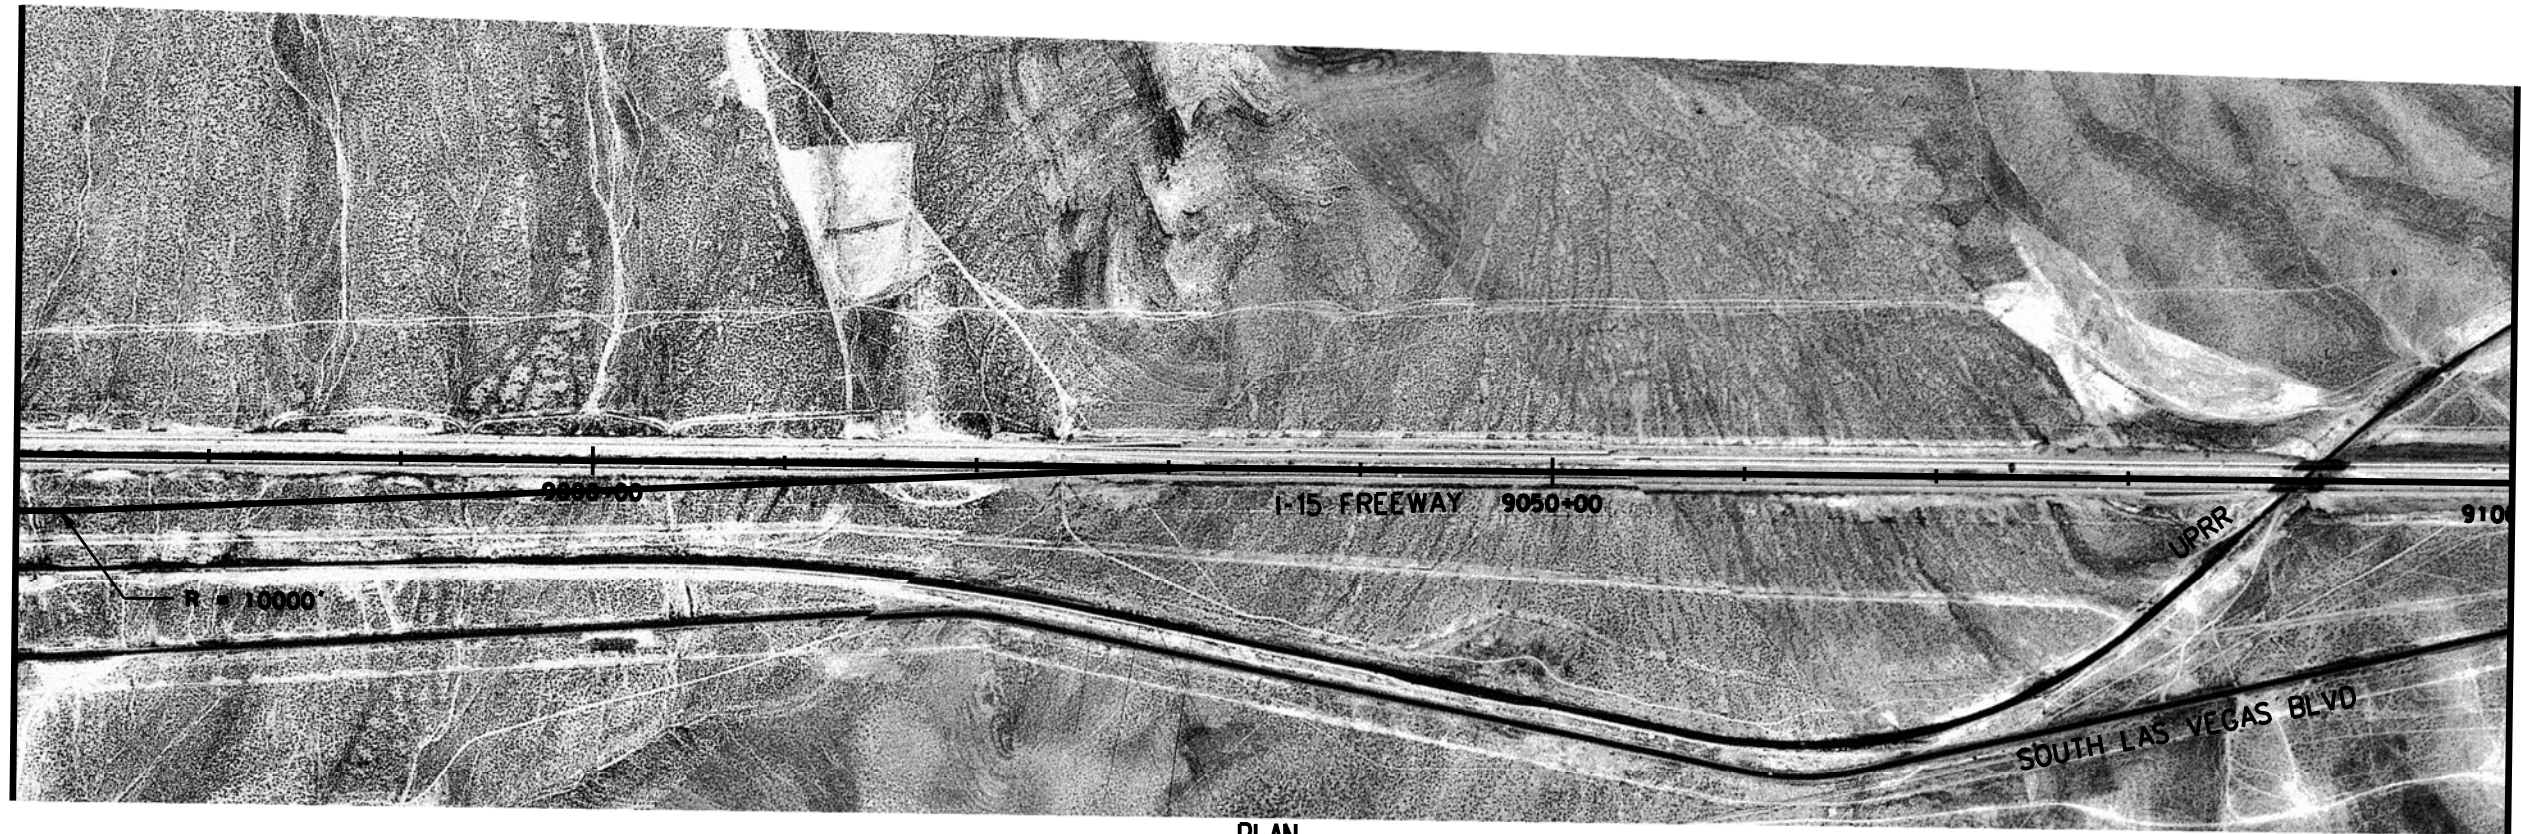

STA. 9100+00 - MATCH LINE
SEE C-180A

PLAN

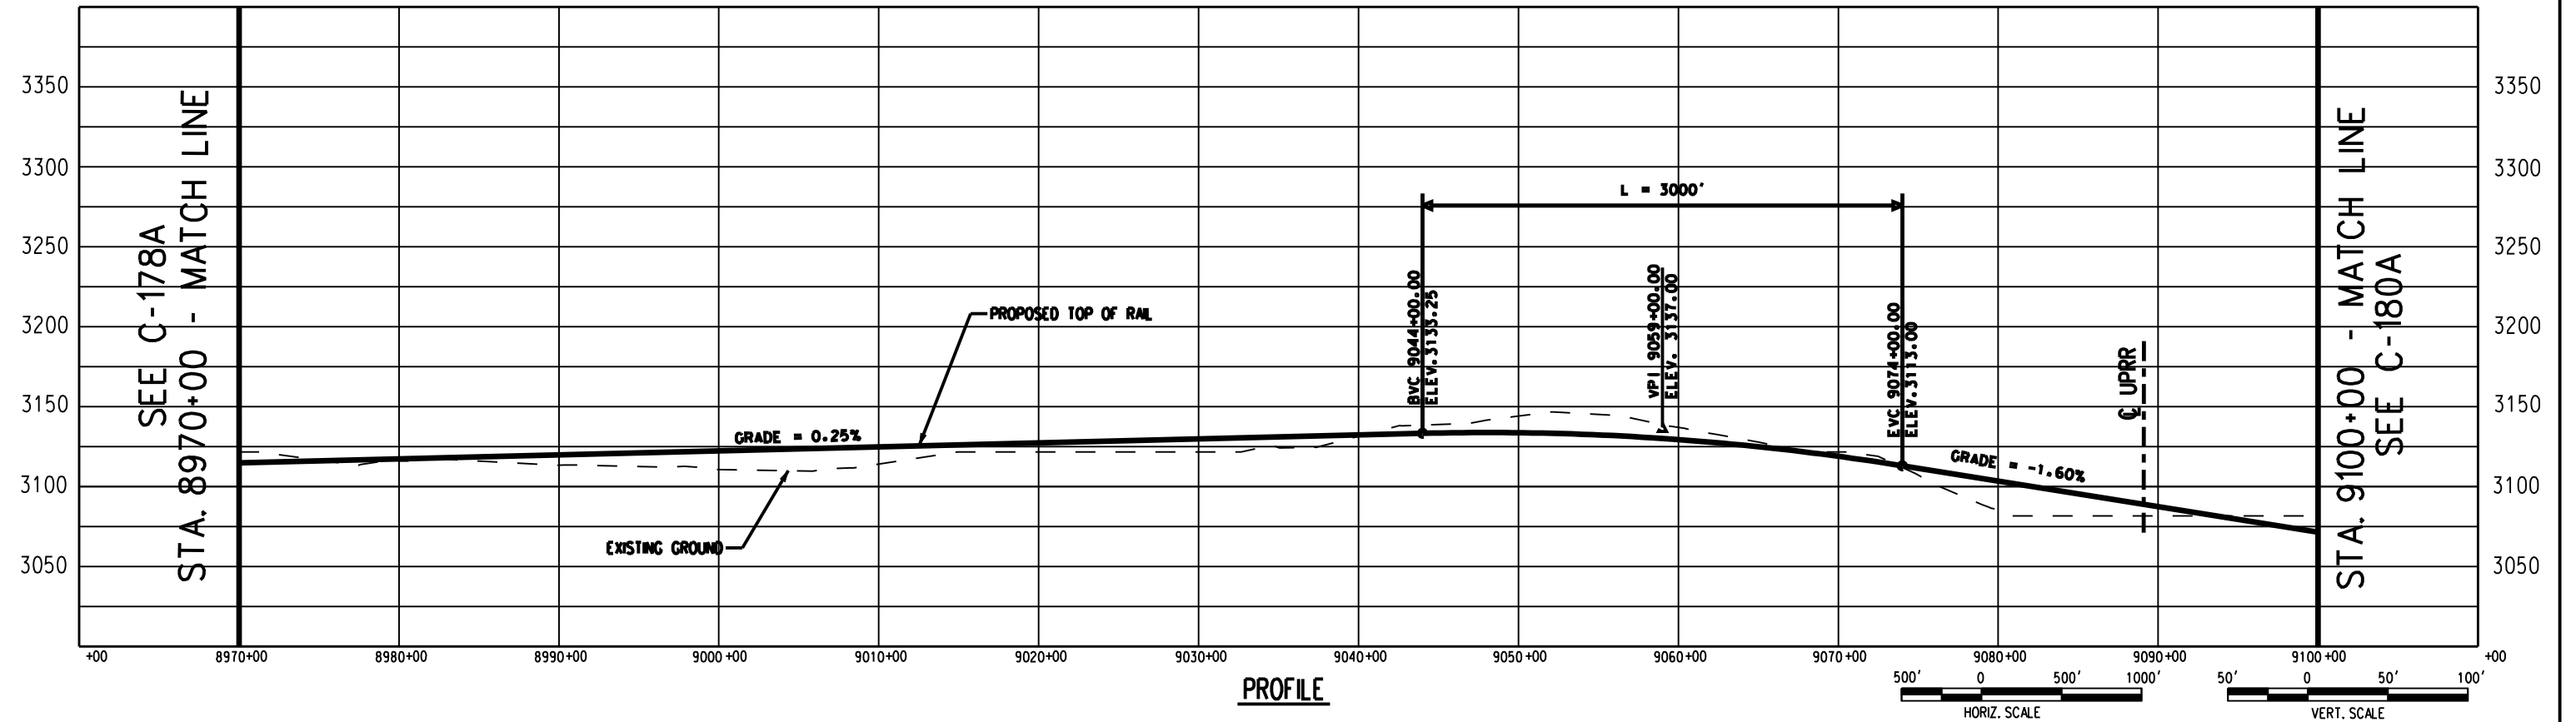

PROFILE



725 SOUTH FIGUEROA STREET, SUITE 2350
LOS ANGELES, CA 90017

CONFIDENTIAL


DESERTXPRESS

PRELIMINARY CONCEPTUAL ALIGNMENT
PLAN AND PROFILE
VICTORVILLE TO LAS VEGAS
STA 8970+00 TO STA 9100+00
SEGMENT 5, ALTERNATIVE A

205062G0


DRAWING NO
C-179A

DATE
03-05-08

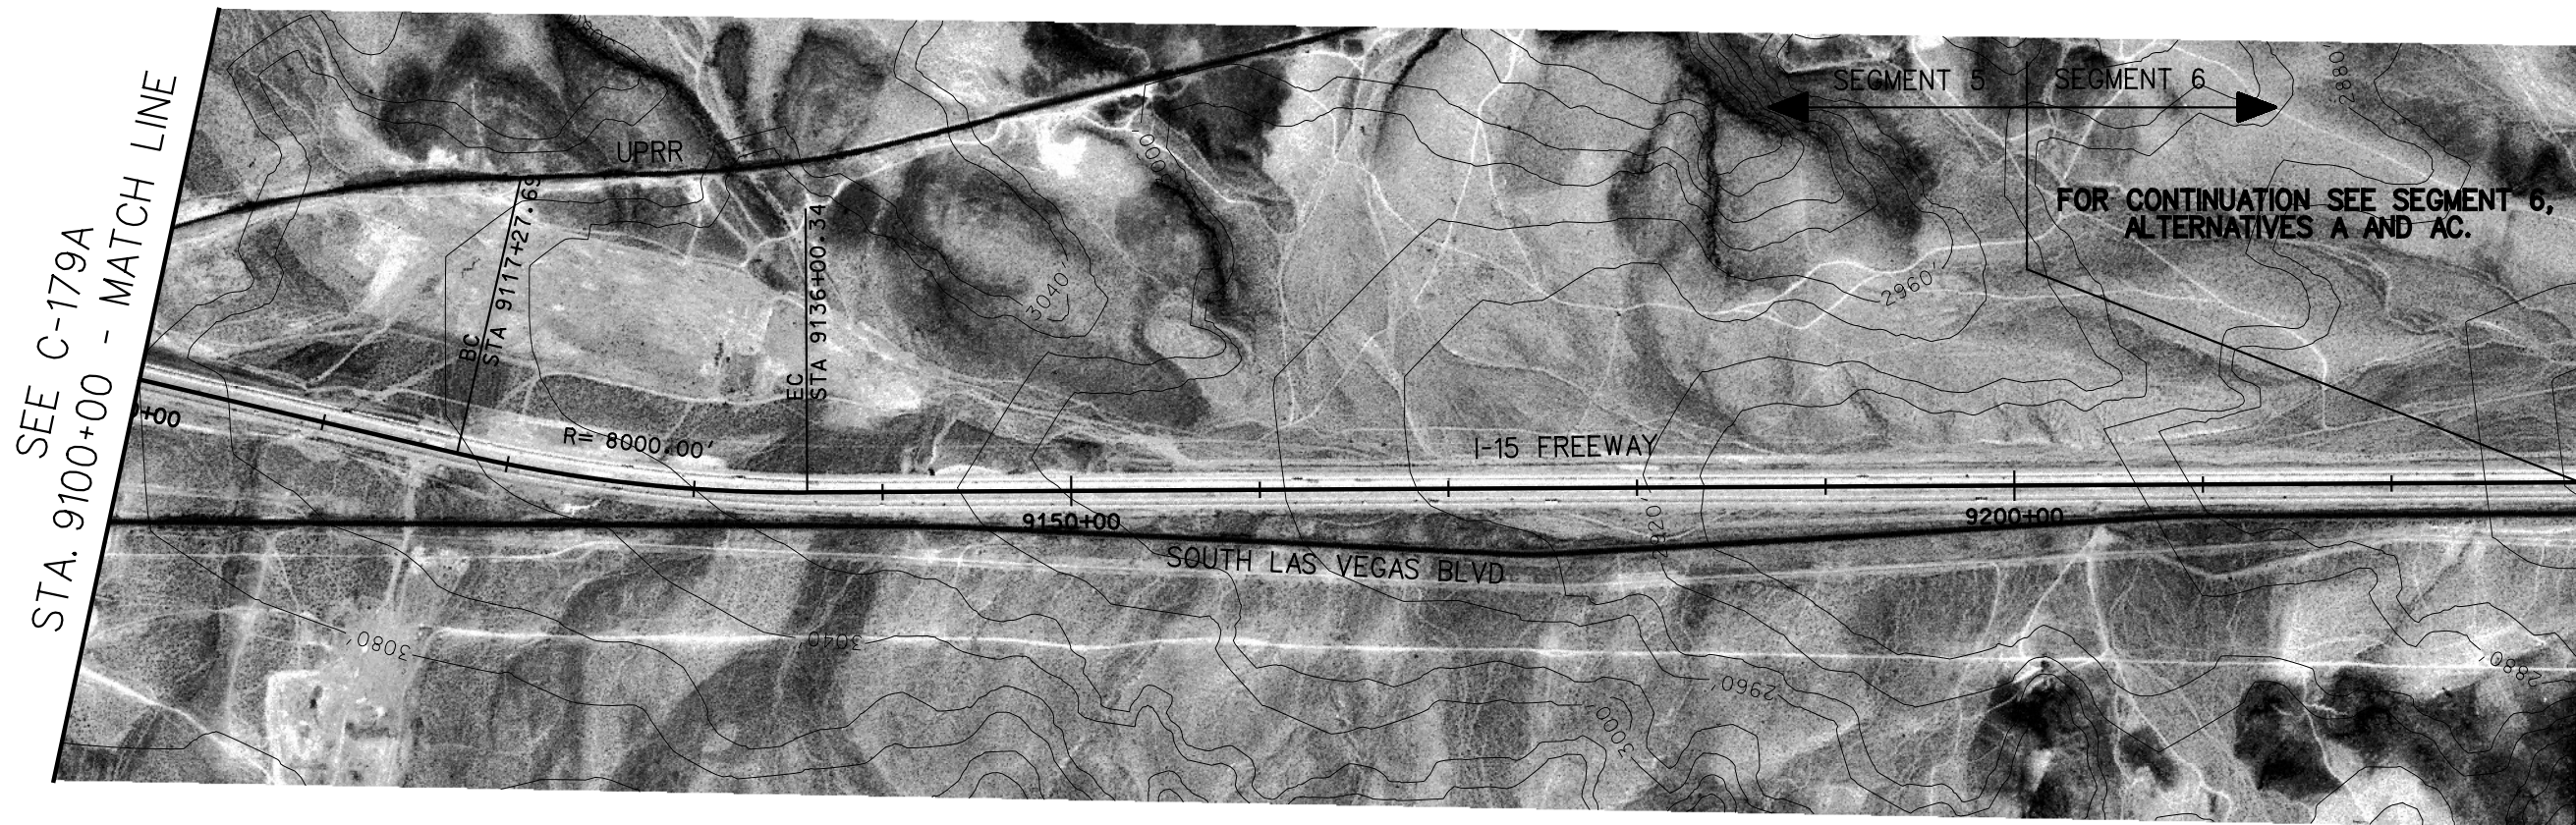

STA. 9230+00 - MATCH LINE
SEE C-181A (SEG 6, ALT A)
SEE C-181AC (SEG 6, ALT AC)

PLAN

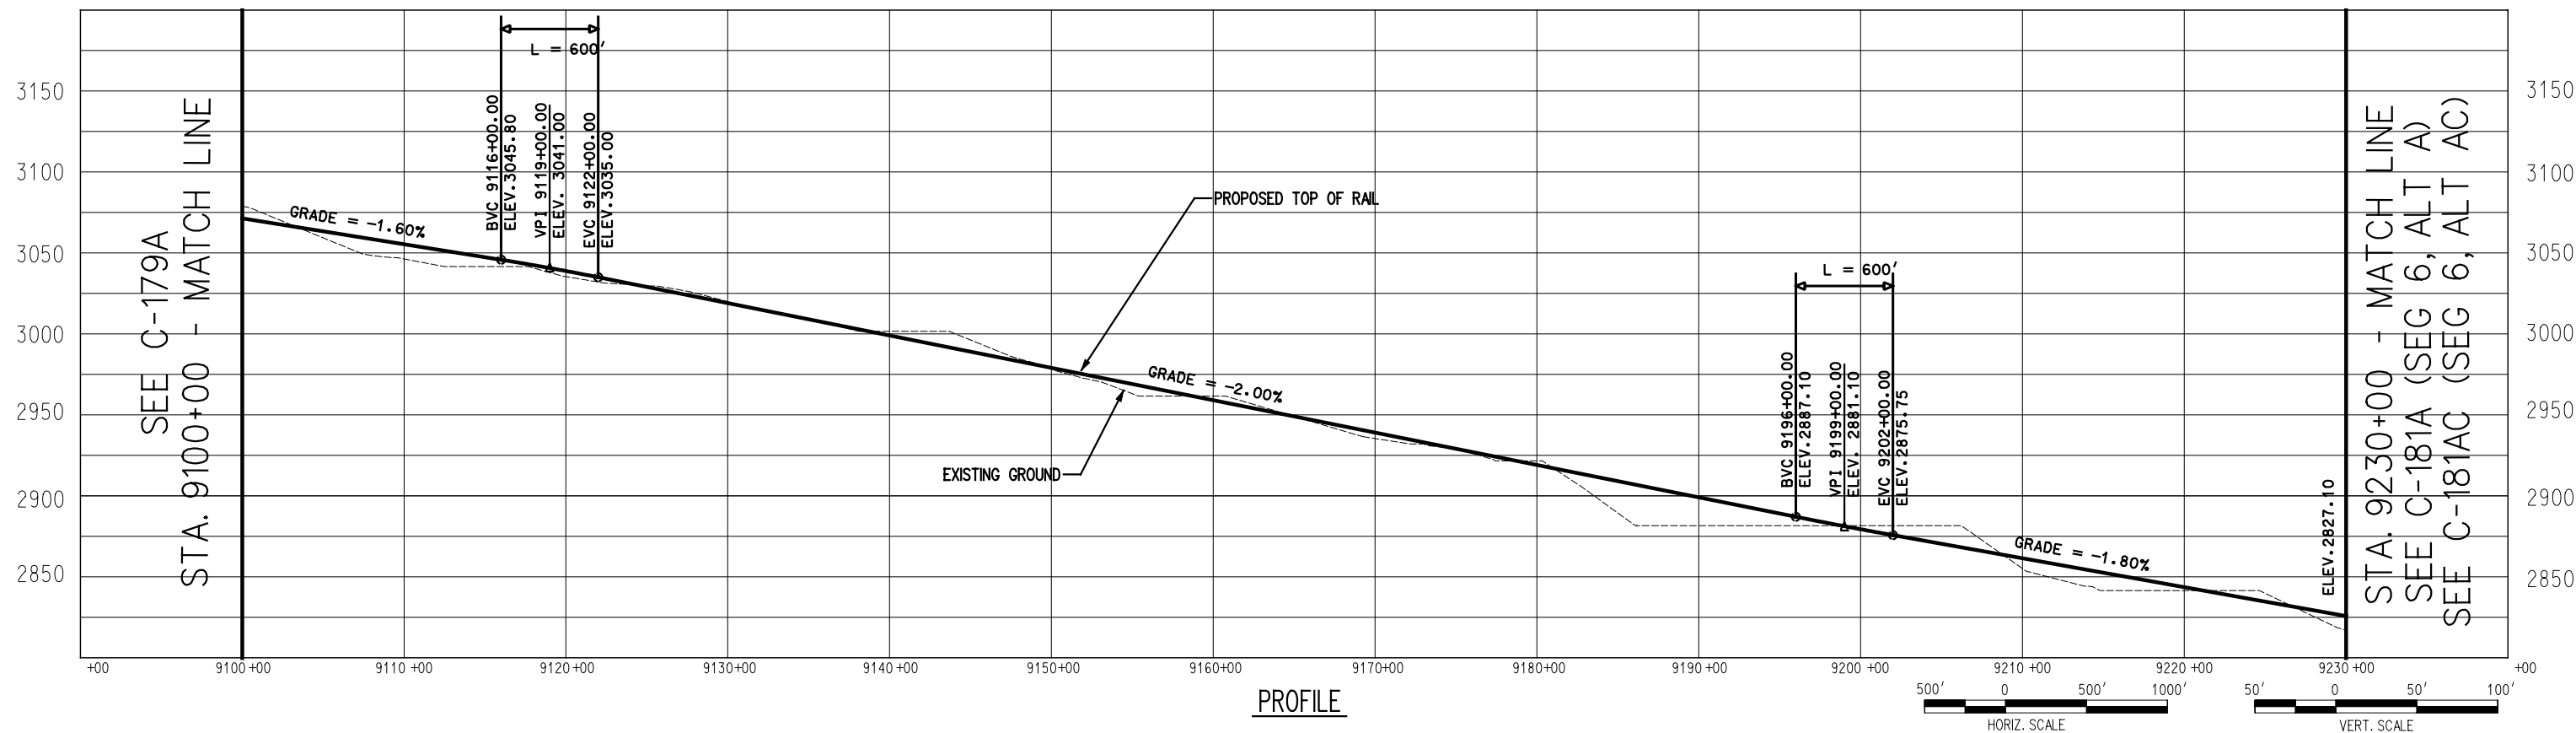

PROFILE



725 SOUTH FIGUEROA STREET, SUITE 2350
LOS ANGELES, CA 90017

CONFIDENTIAL


DESERTXPRESS

PRELIMINARY CONCEPTUAL ALIGNMENT
PLAN AND PROFILE
VICTORVILLE TO LAS VEGAS
STA 9100+00 TO STA 9230+00
SEGMENT 5, ALTERNATIVE A


205062G0

DRAWING NO
C-180A

DATE
11-17-06

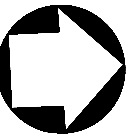


SEE C-171B
STA. 8060+00 - MATCH LINE

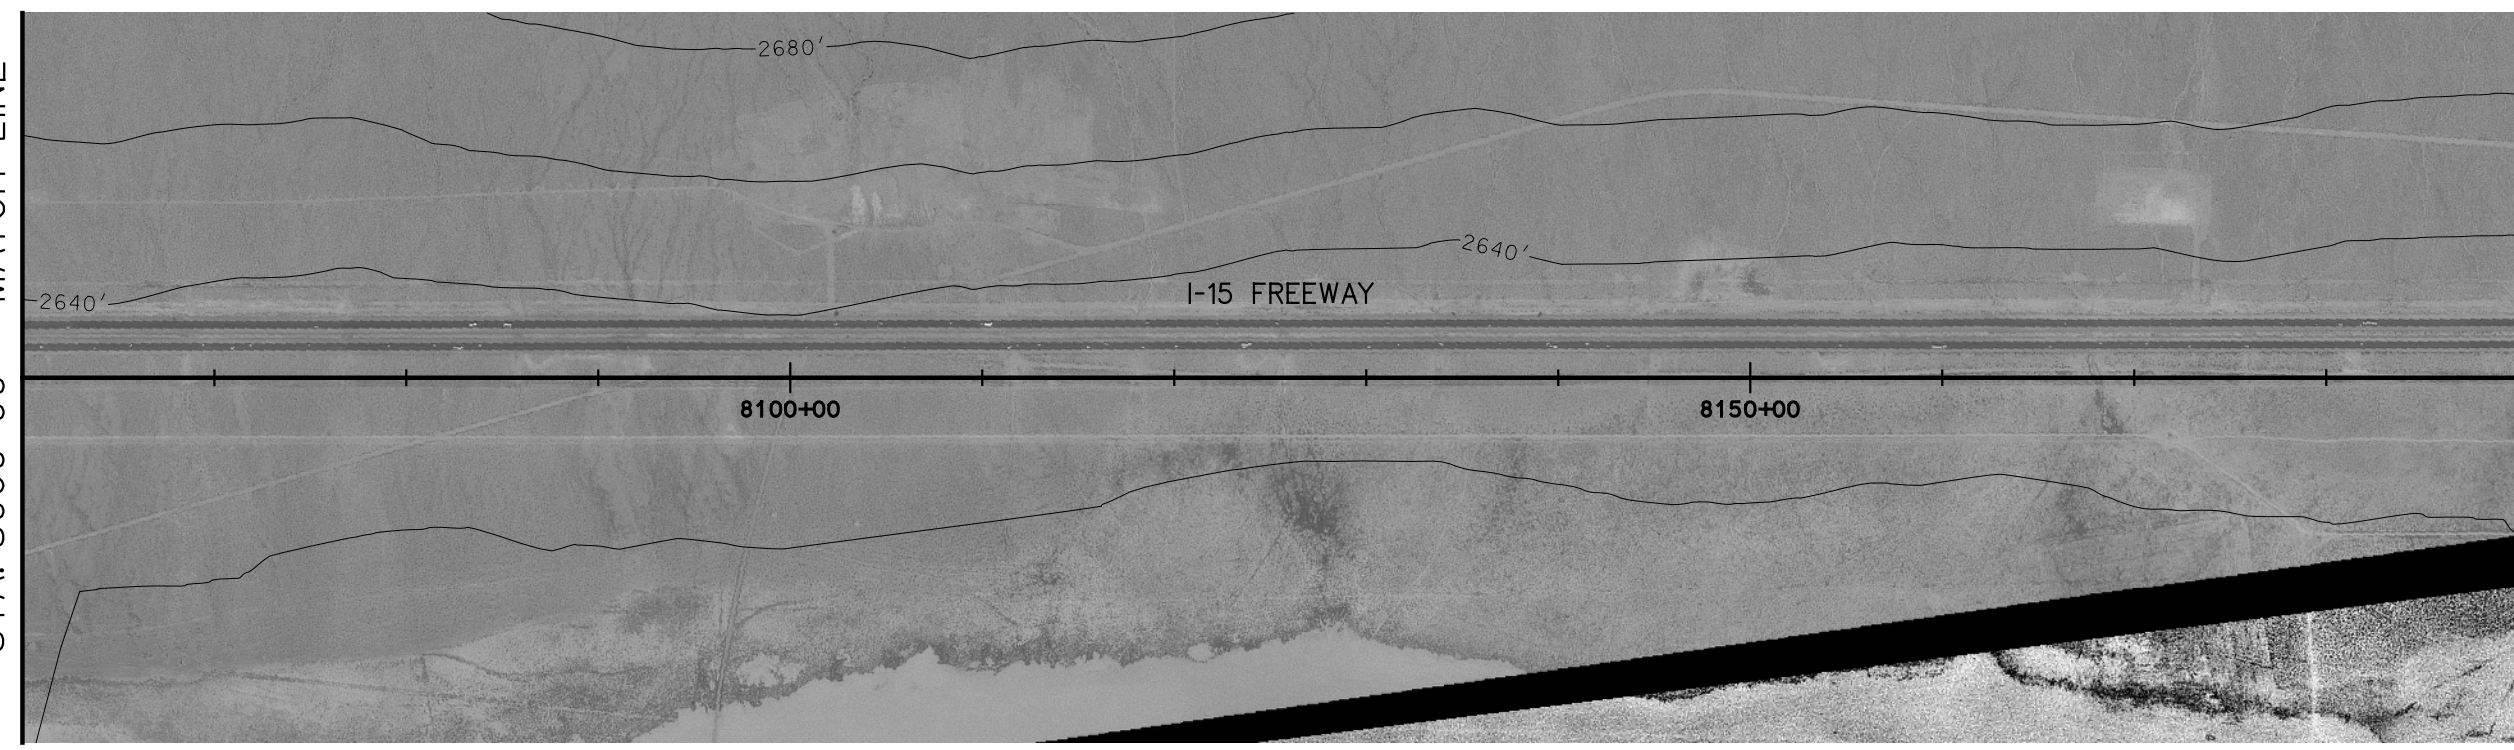


STA. 8190+00 - MATCH LINE
SEE C-173B

PLAN

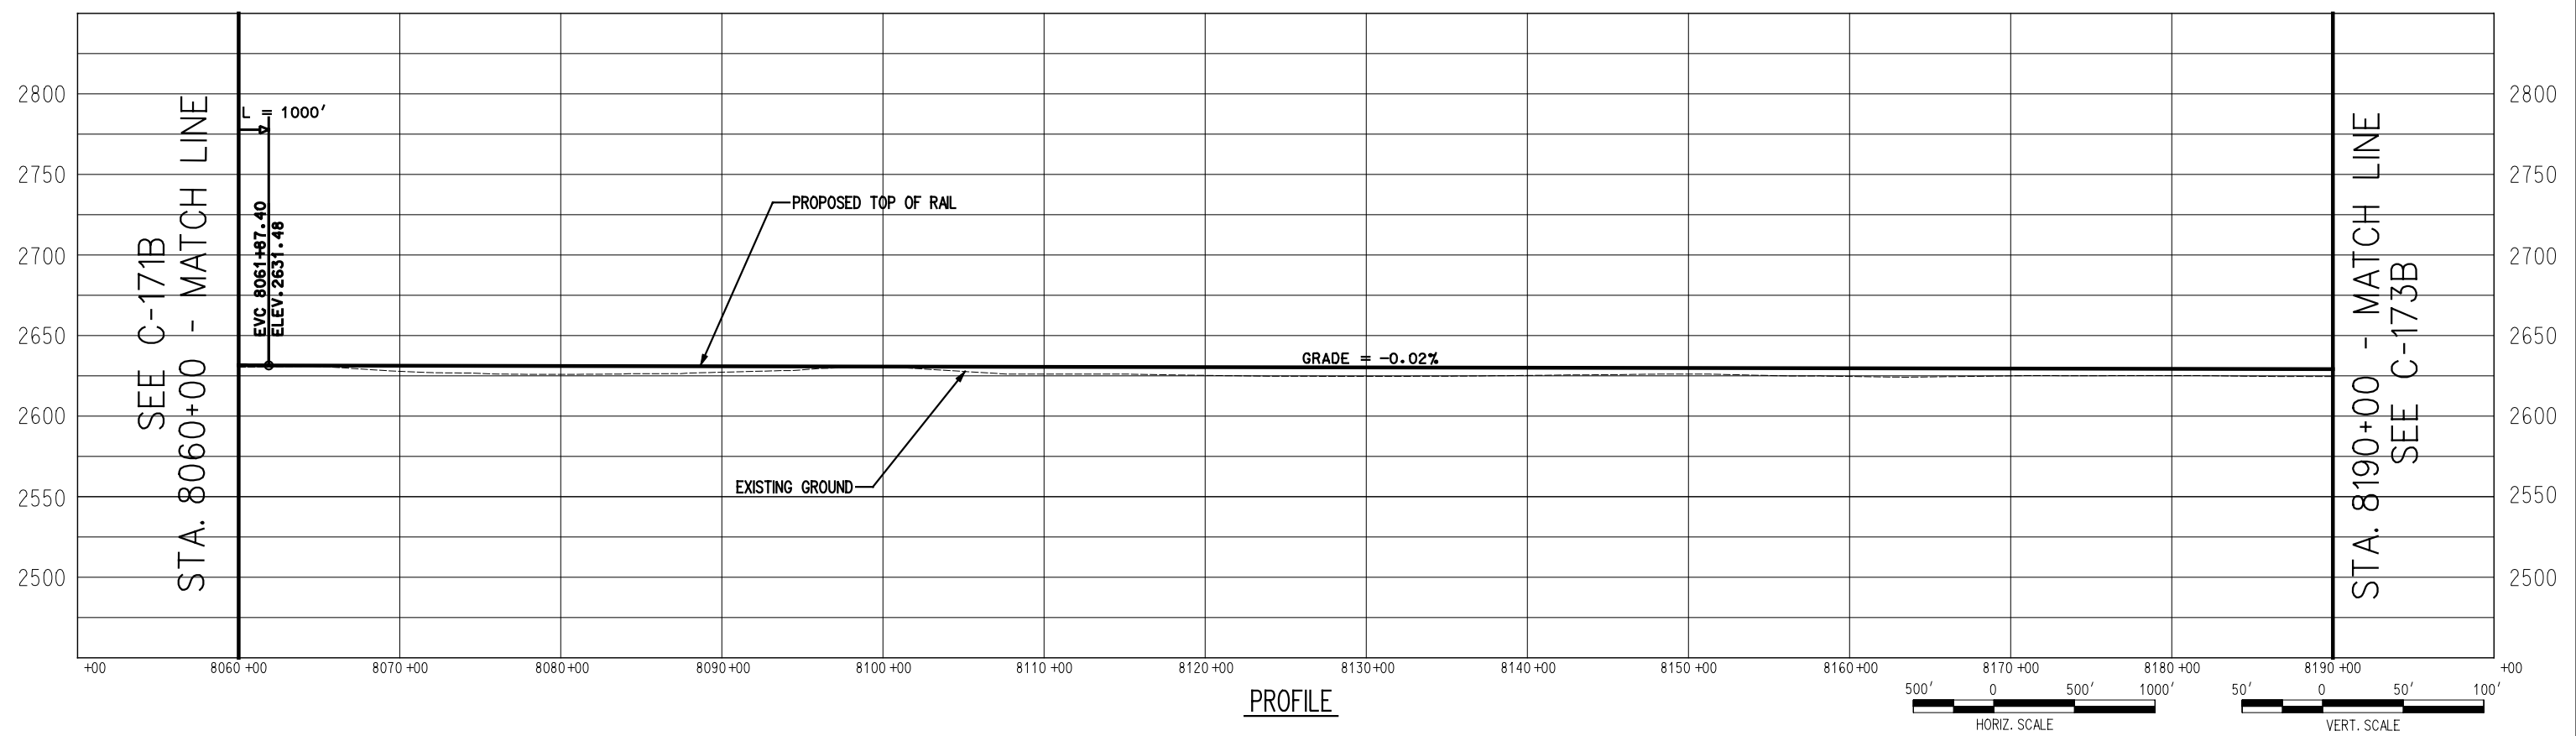


PROFILE


SEE C-172B
STA. 8190+00 - MATCH LINE

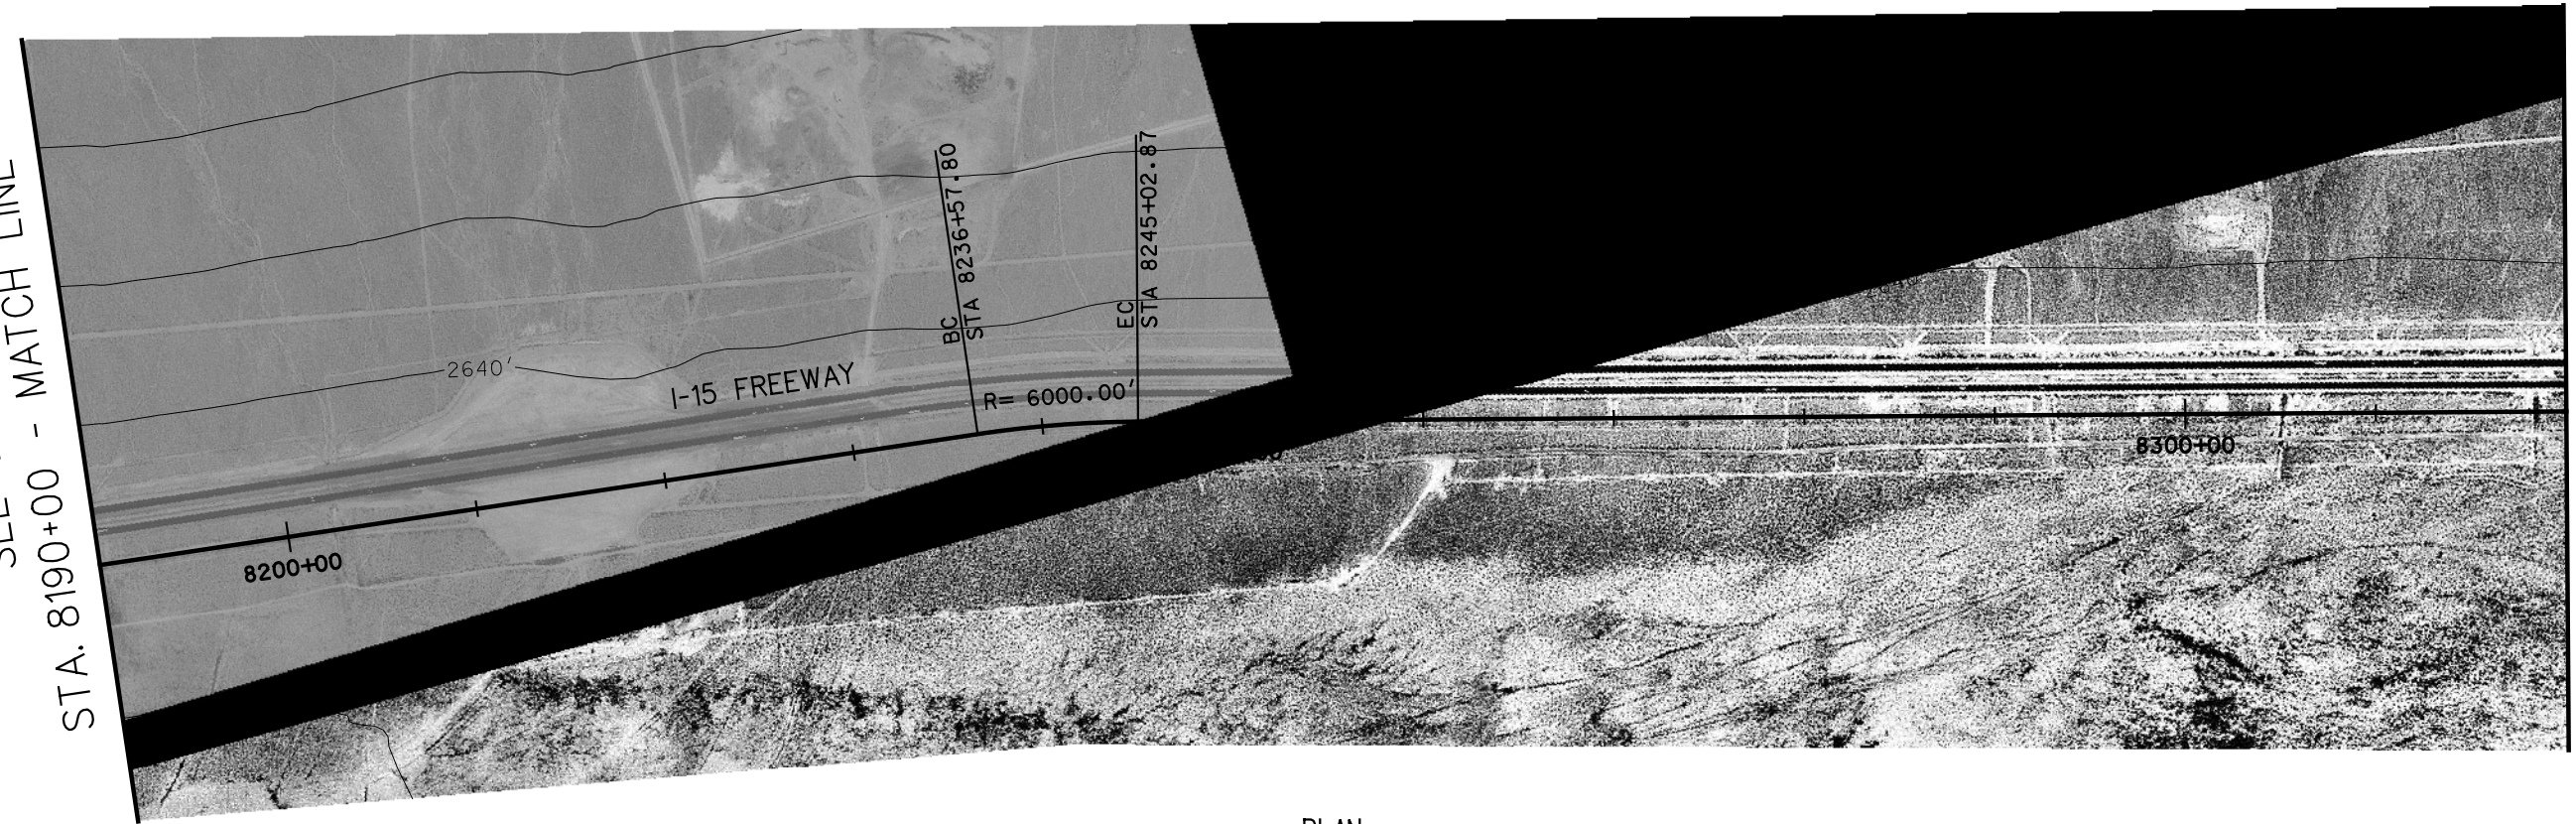


STA. 8320+00 - MATCH LINE
SEE C-174B

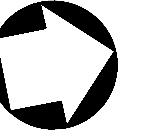

PLAN

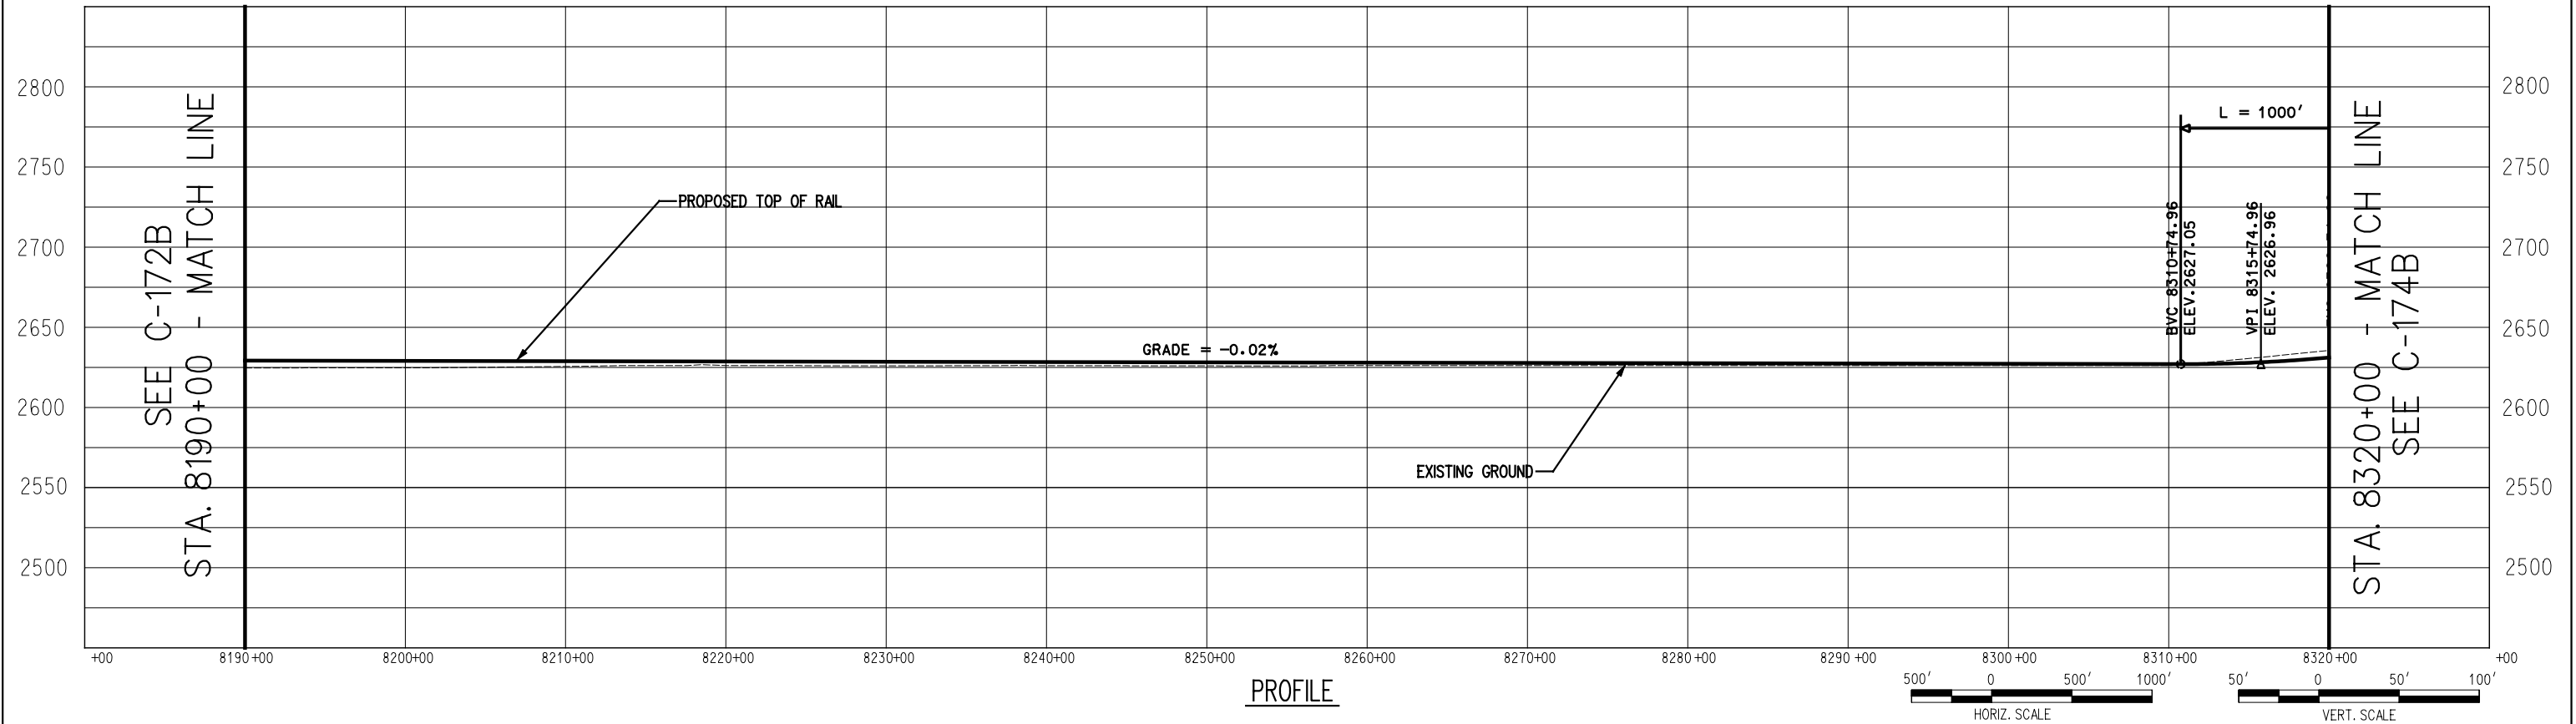

PROFILE

 

725 SOUTH FIGUEROA STREET, SUITE 2350
LOS ANGELES, CA 90017

CONFIDENTIAL


DESERTXPRESS

PRELIMINARY CONCEPTUAL ALIGNMENT
PLAN AND PROFILE
VICTORVILLE TO LAS VEGAS
STA 8190+00 TO STA 8320+00
SEGMENT 5, ALTERNATIVE B


205062G0

DRAWING NO
C-173B

DATE
11-17-06

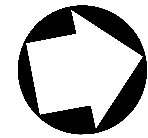


STA. 8450+00 - MATCH LINE
SEE C-175B

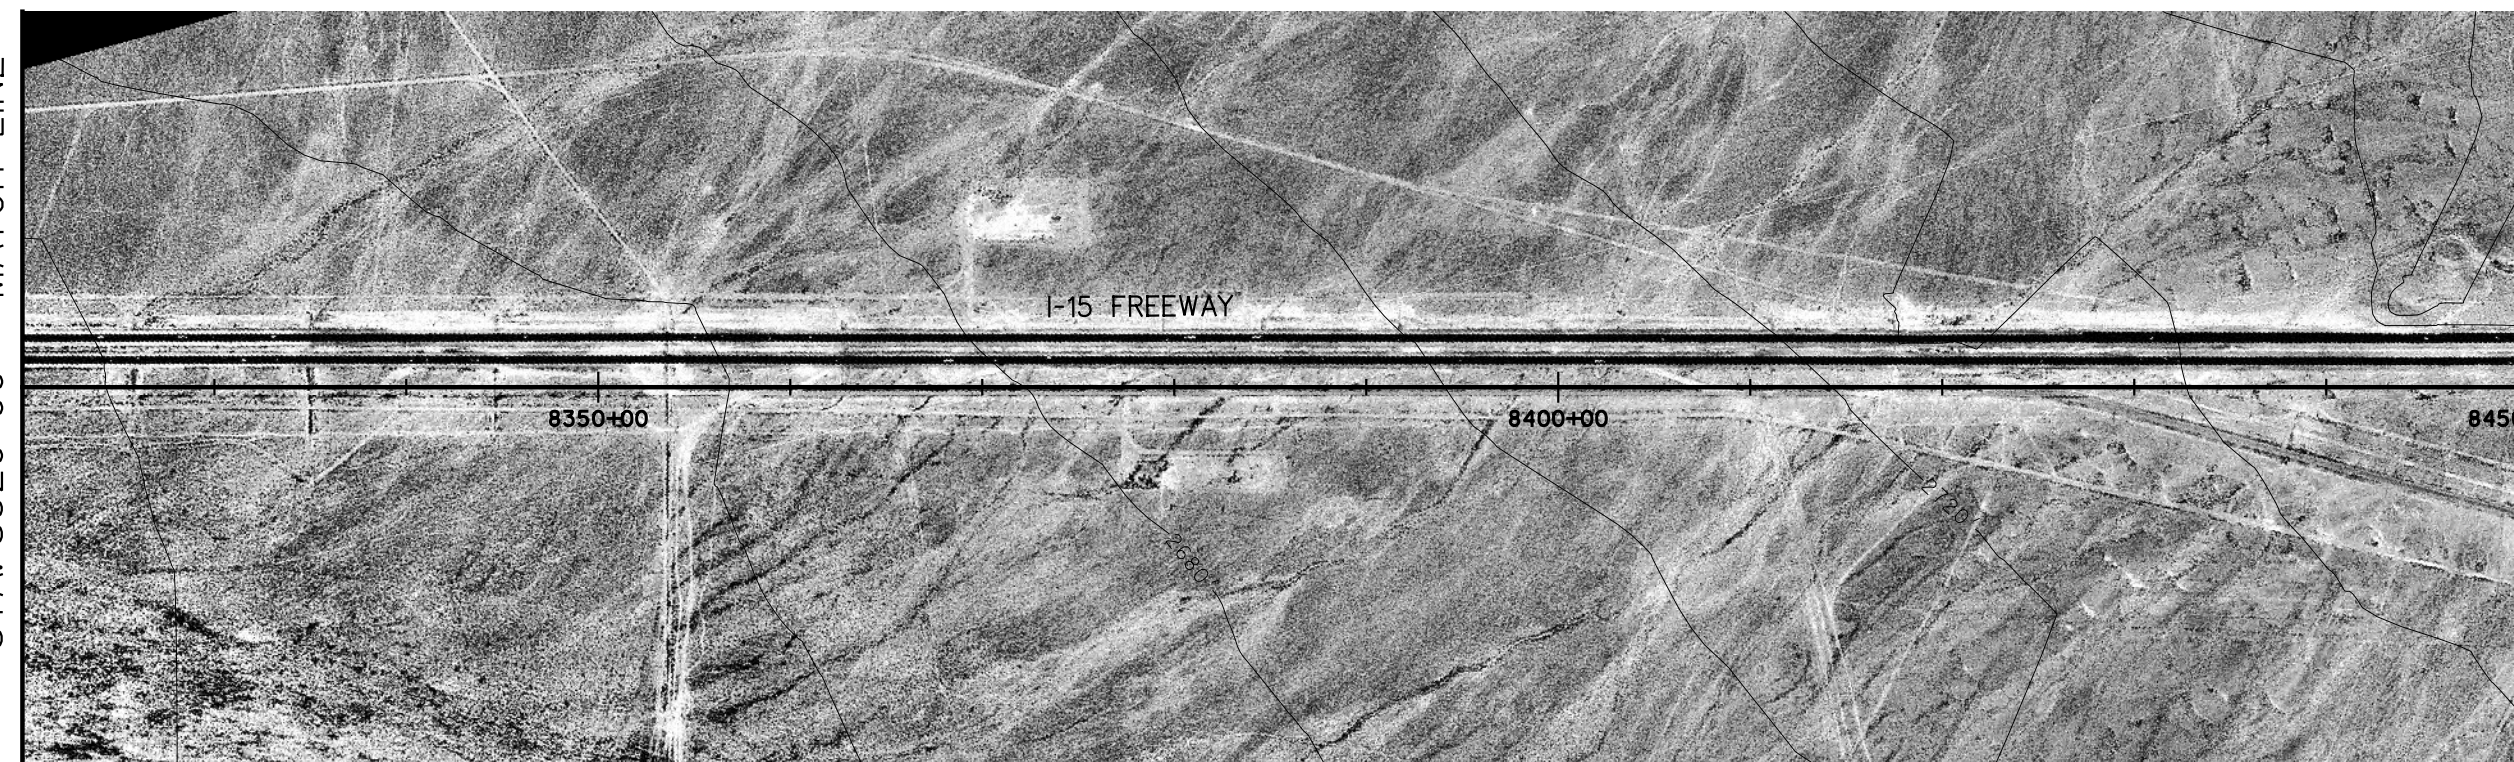


SEE C-173B
STA. 8320+00 - MATCH LINE


PLAN

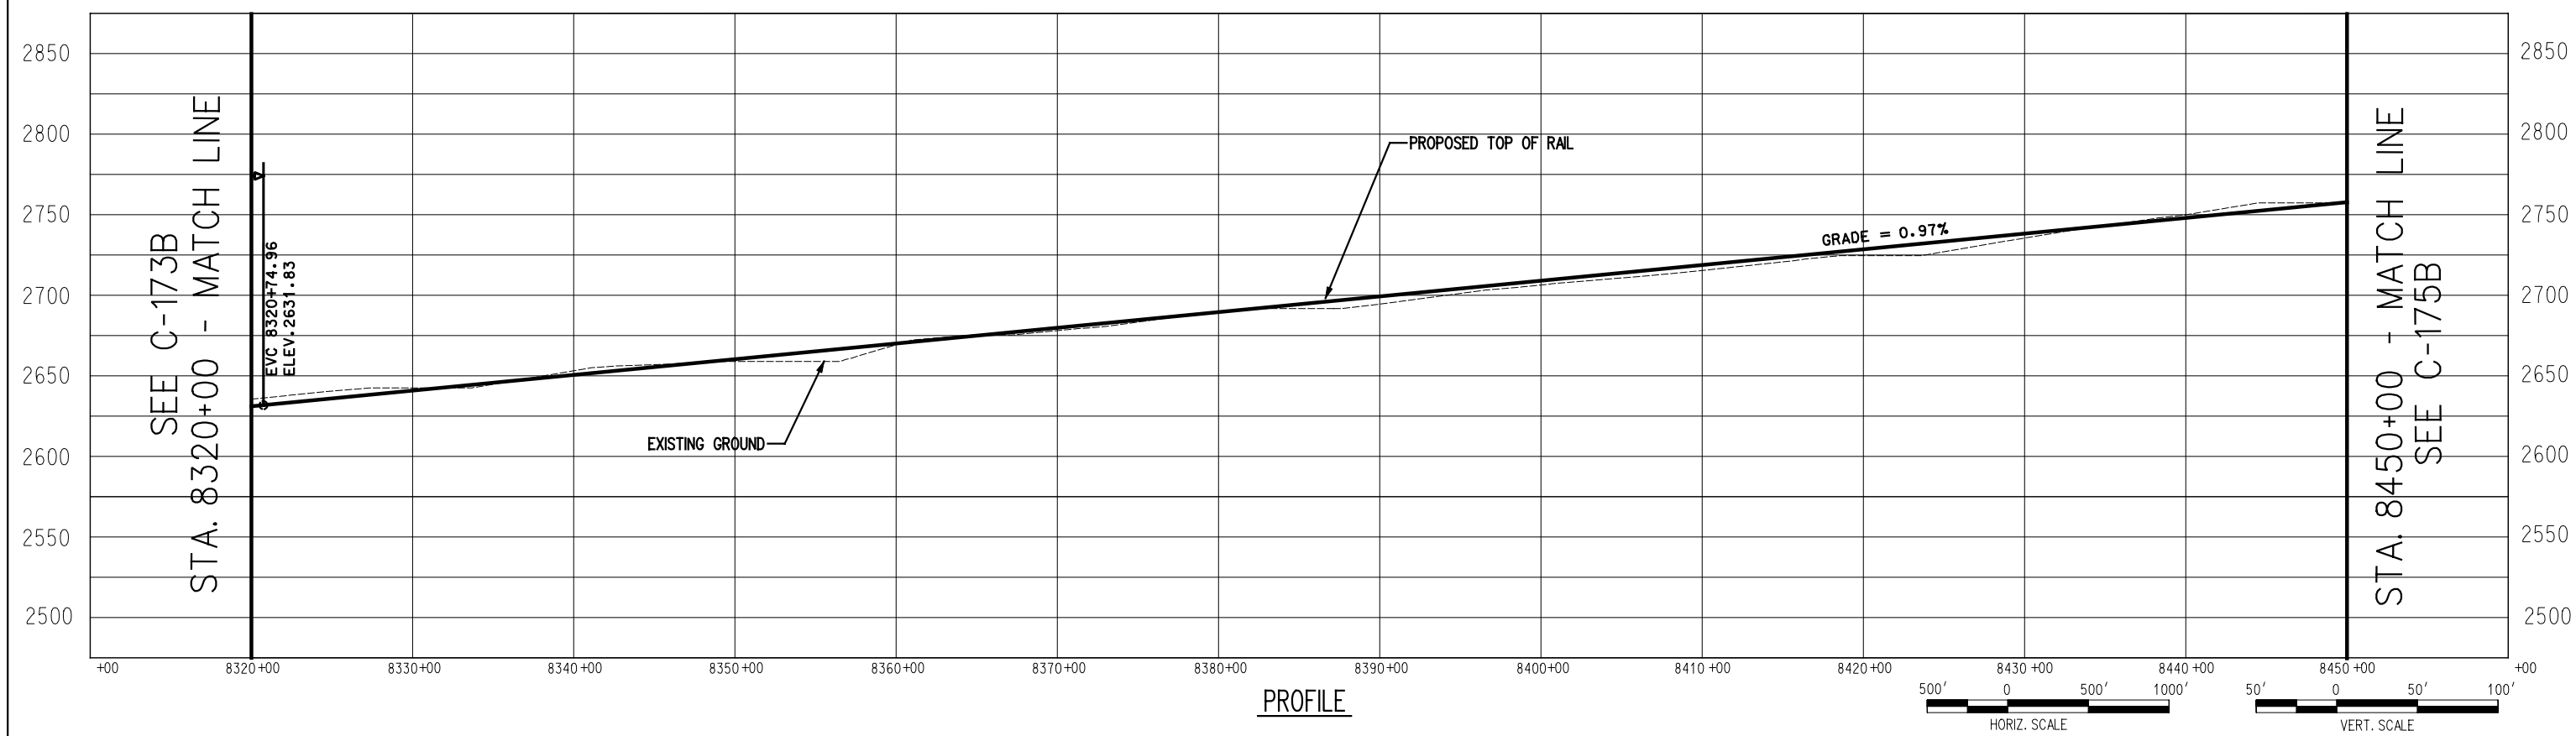


PROFILE

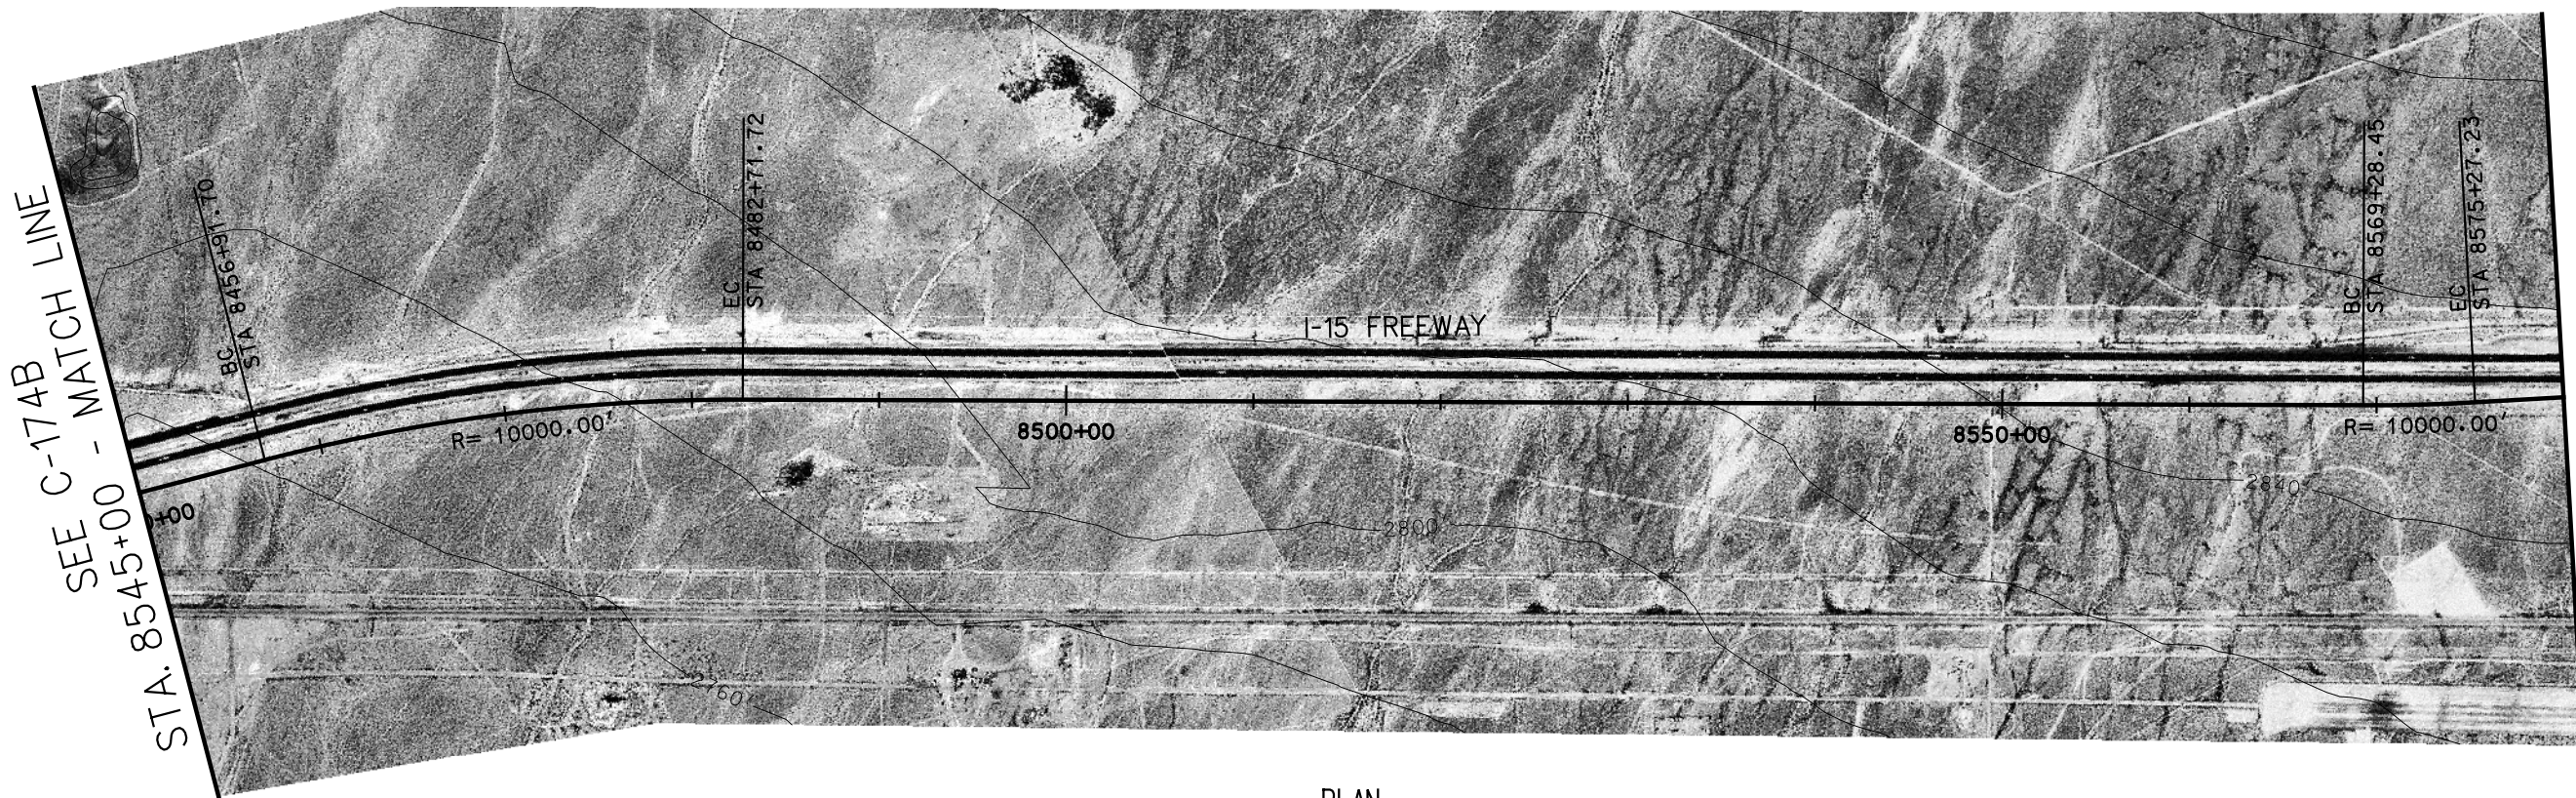

PLAN

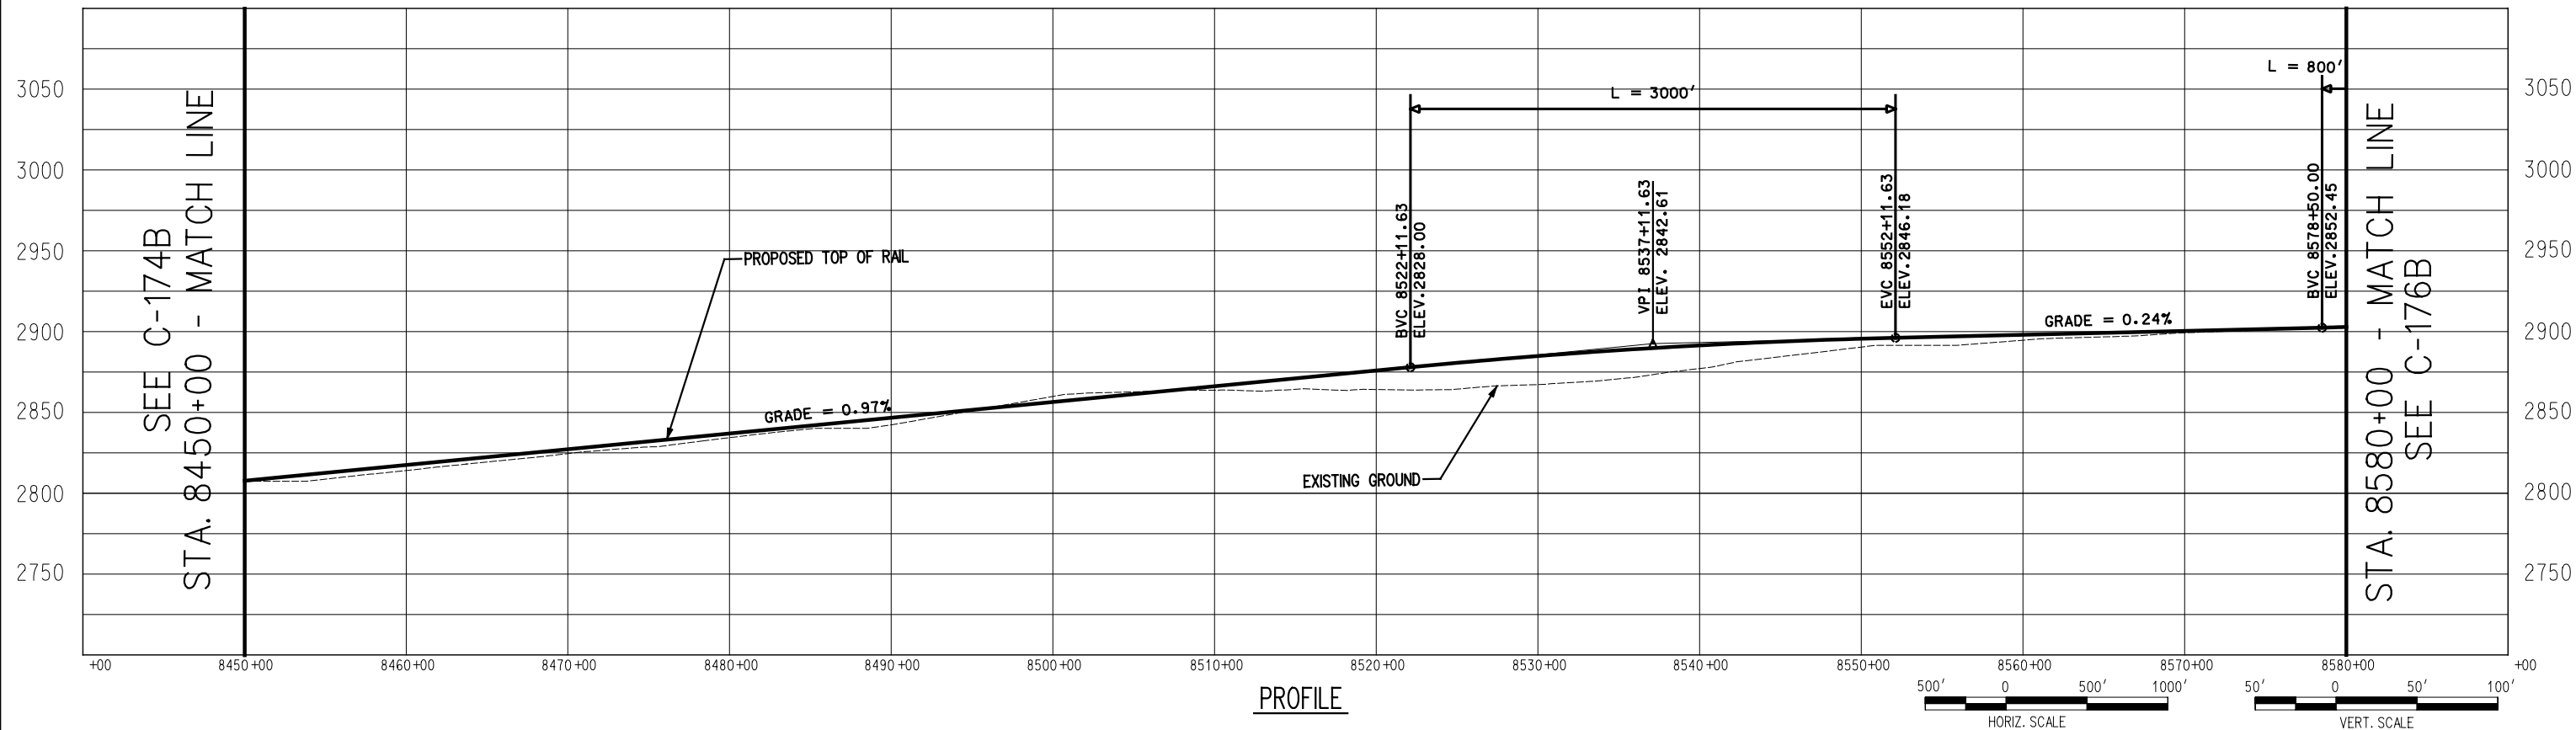

PROFILE

 

725 SOUTH FIGUEROA STREET, SUITE 2350
LOS ANGELES, CA 90017

CONFIDENTIAL


DESERTXPRESS


PRELIMINARY CONCEPTUAL ALIGNMENT
PLAN AND PROFILE
VICTORVILLE TO LAS VEGAS
STA 8450+00 TO STA 8580+00
SEGMENT 5, ALTERNATIVE B

205062G0


DRAWING NO
C-175B

DATE
11-17-06

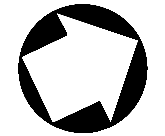

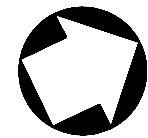


SEE C-175B
STA. 8580+00 - MATCH LINE

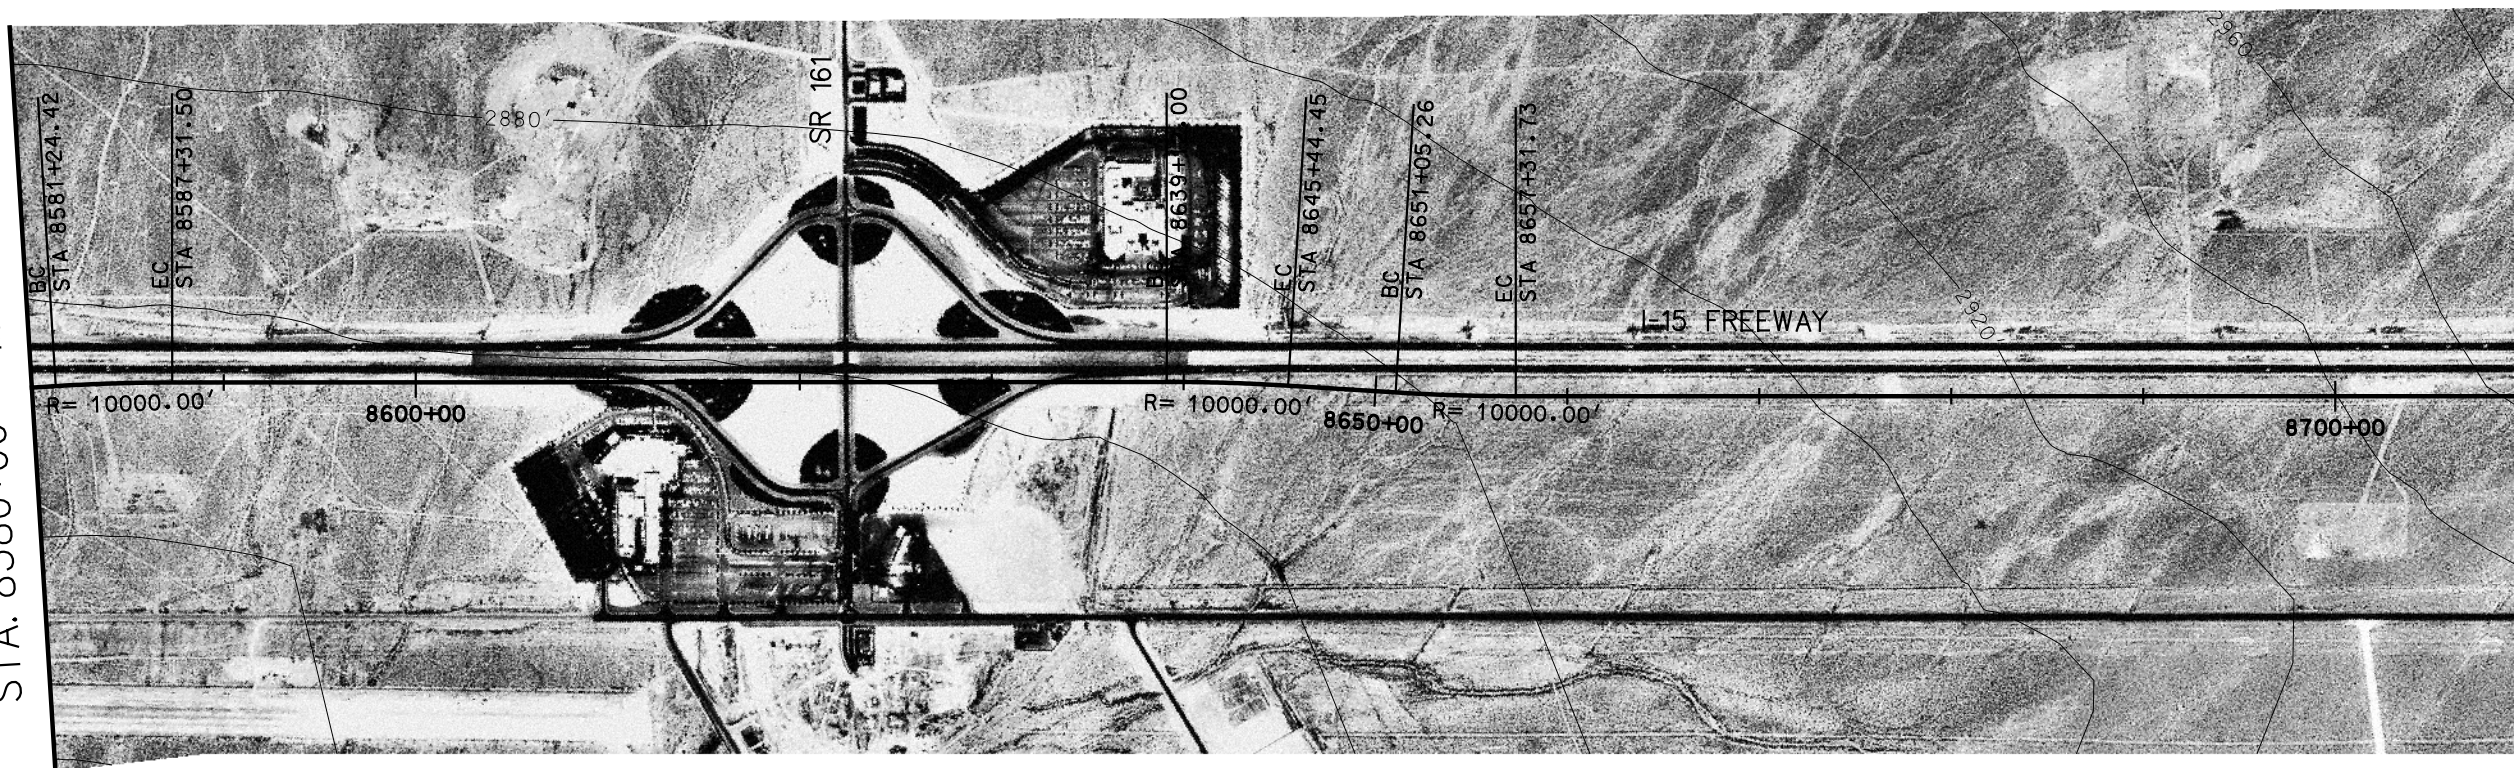


STA. 8710+00 - MATCH LINE
SEE C-177B

PLAN

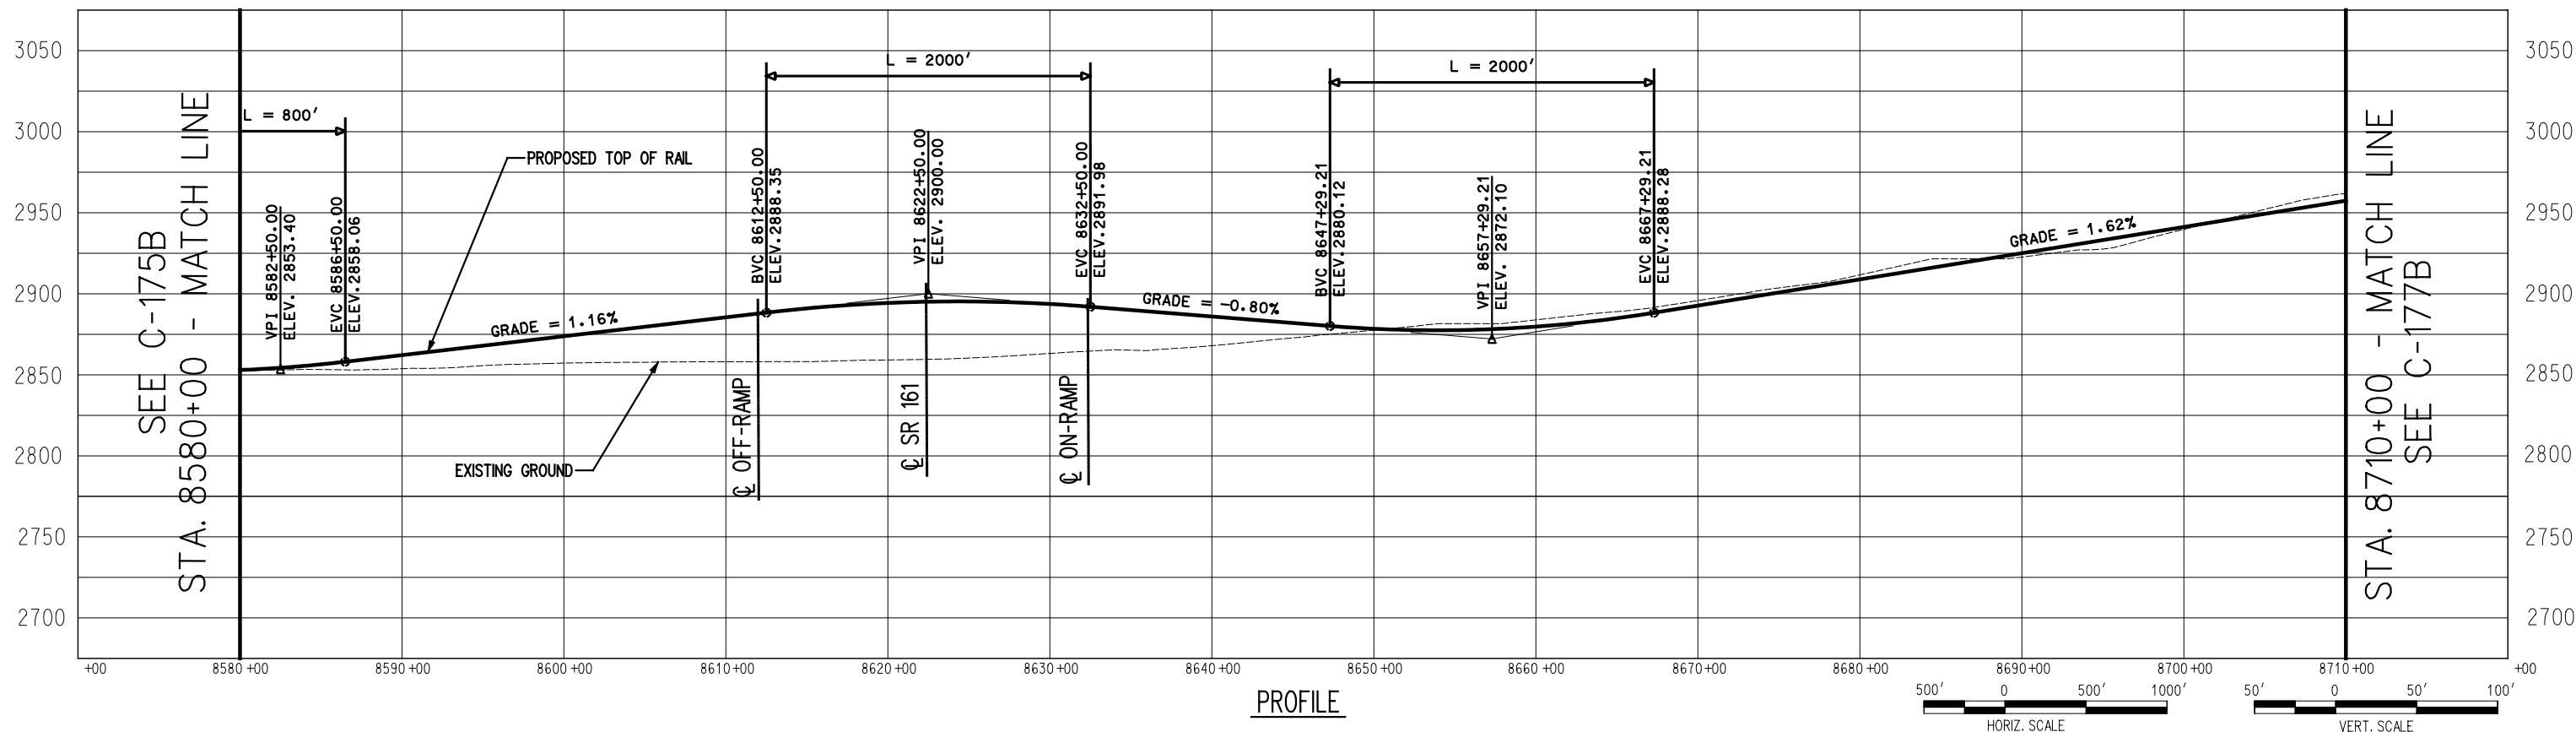

PROFILE

 

725 SOUTH FIGUEROA STREET, SUITE 2350
LOS ANGELES, CA 90017

CONFIDENTIAL


DESERTXPRESS

PRELIMINARY CONCEPTUAL ALIGNMENT
PLAN AND PROFILE
VICTORVILLE TO LAS VEGAS
STA 8580+00 TO STA 8710+00
SEGMENT 5, ALTERNATIVE B


205062G0

DRAWING NO
C-176B


DATE
11-17-06

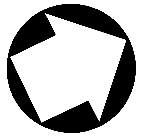

SEE C-176B
STA. 8710+00 - MATCH LINE

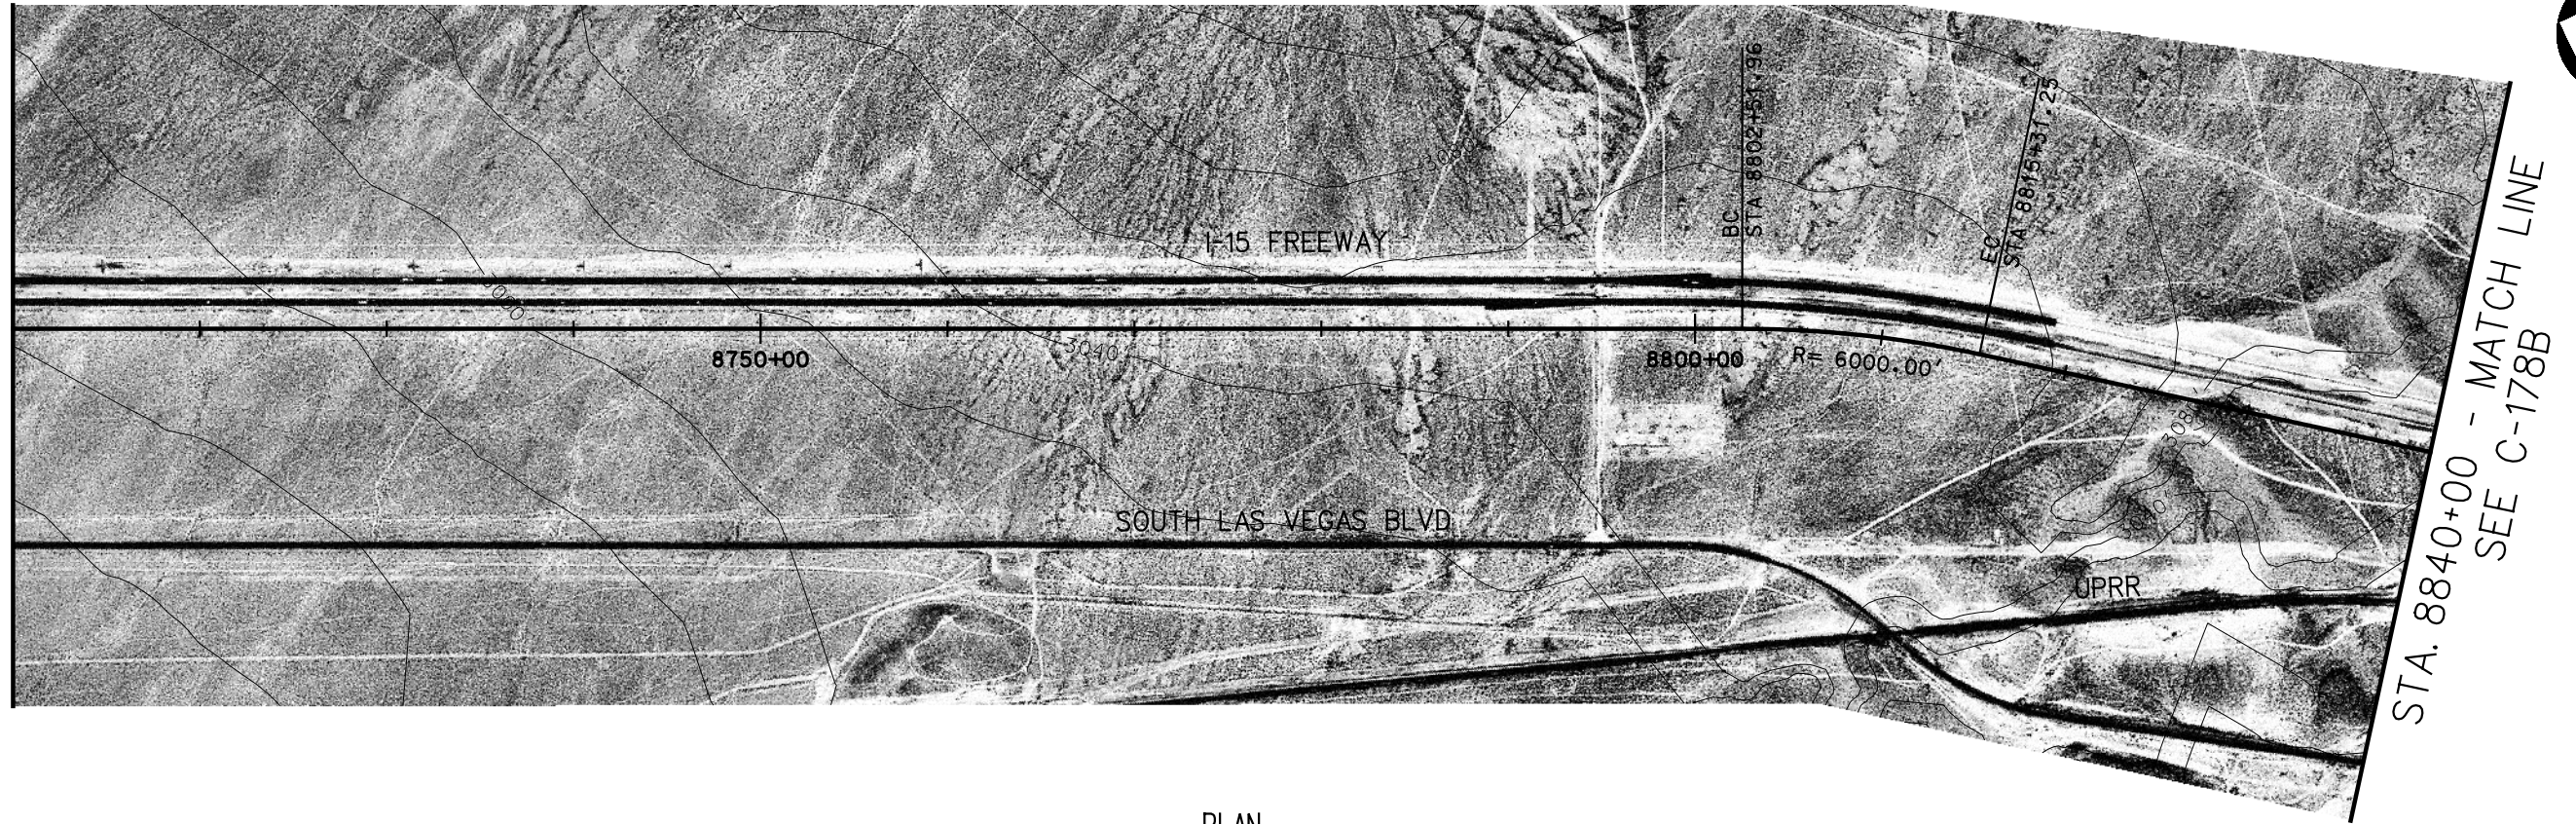

PLAN

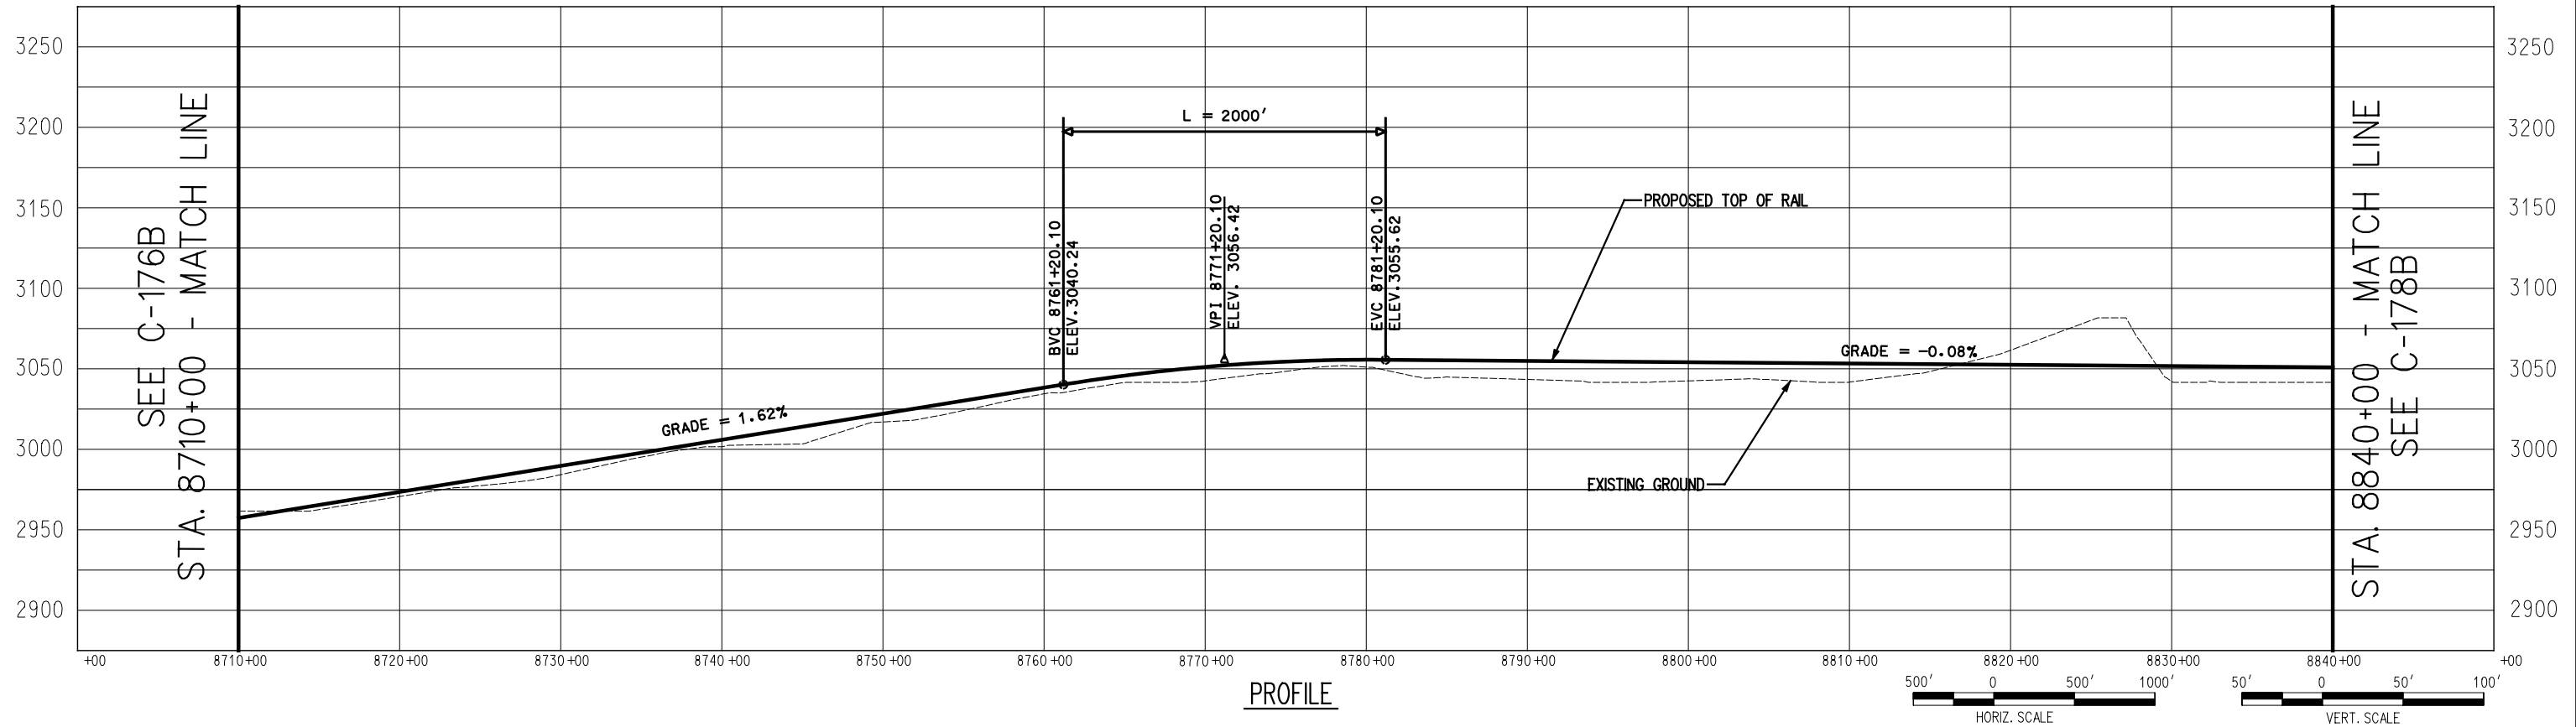

PROFILE



725 SOUTH FIGUEROA STREET, SUITE 2350
LOS ANGELES, CA 90017

CONFIDENTIAL


DESERTXPRESS

PRELIMINARY CONCEPTUAL ALIGNMENT
PLAN AND PROFILE
VICTORVILLE TO LAS VEGAS
STA 8710+00 TO STA 8840+00
SEGMENT 5, ALTERNATIVE B

205062G0

DRAWING NO
C-177B

DATE
11-17-06

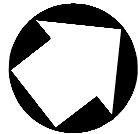


SEE C-177B
STA. 8840+00 - MATCH LINE



STA. 8970+00 - MATCH LINE

SEE C-179B

PLAN

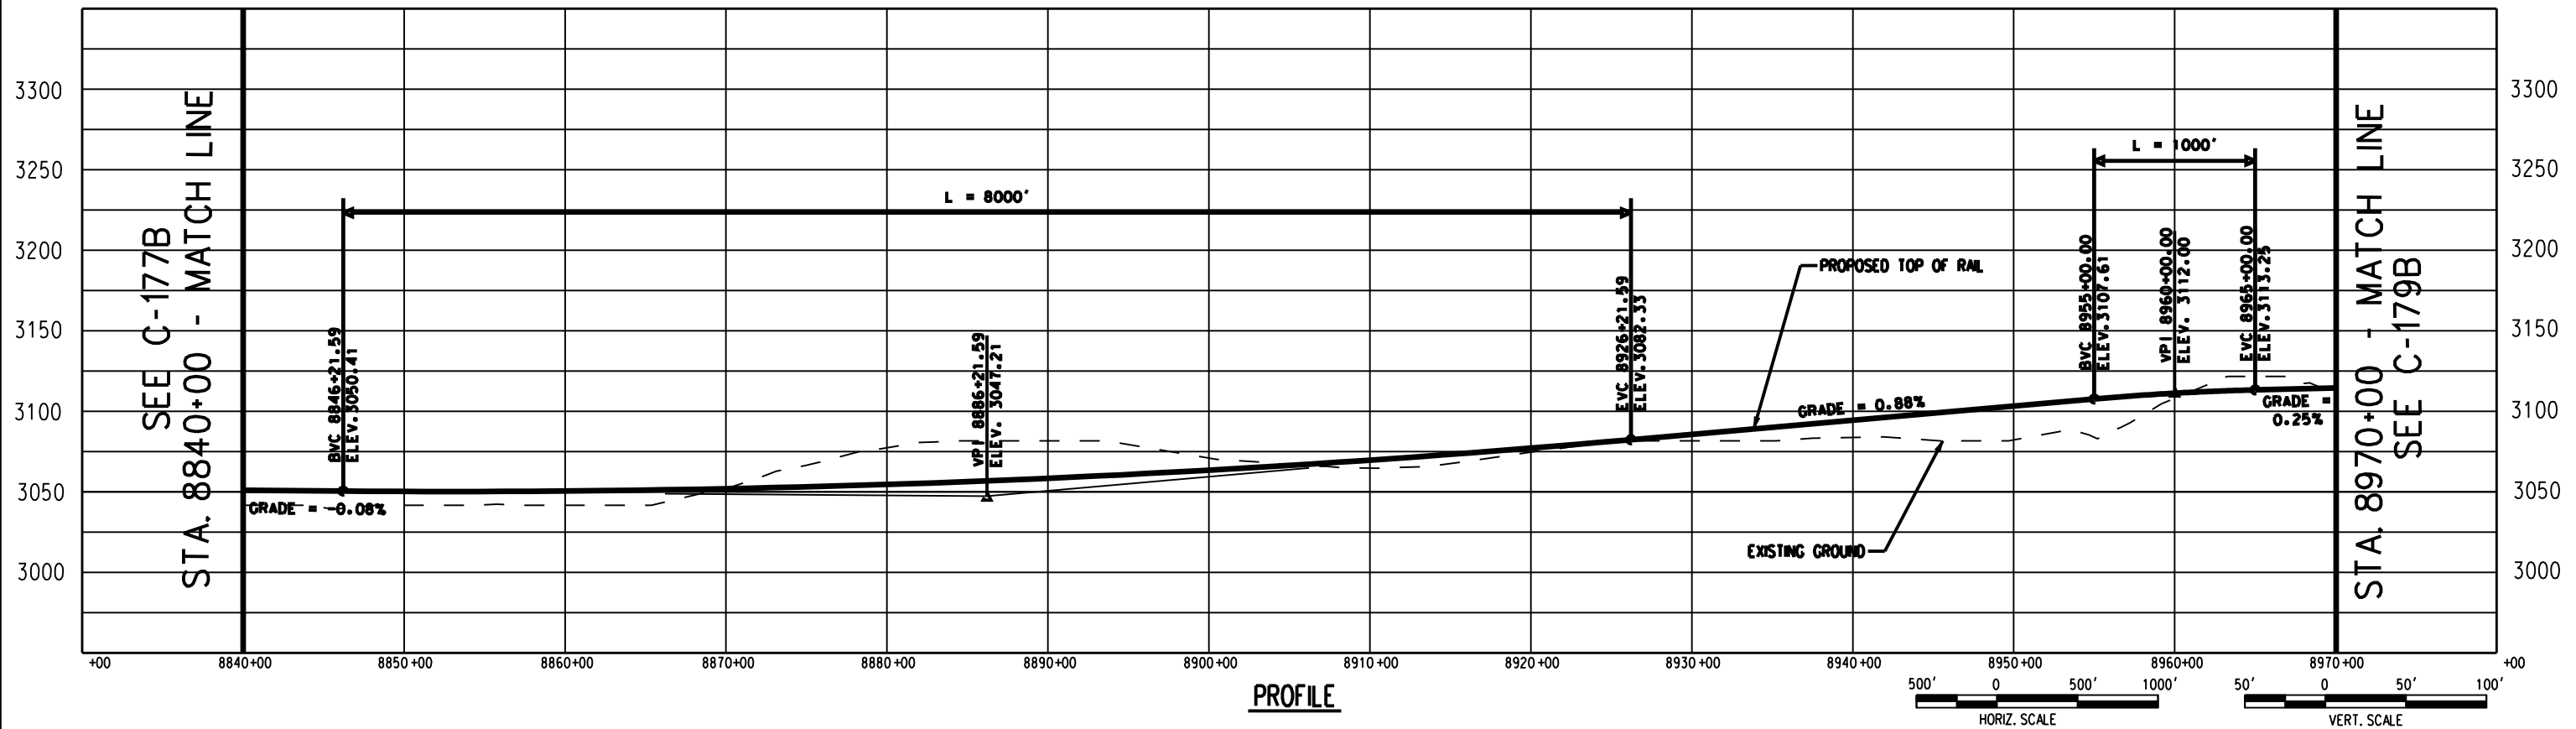

PROFILE



725 SOUTH FIGUEROA STREET, SUITE 2350
LOS ANGELES, CA 90017

CONFIDENTIAL

DESERTXPRESS

PRELIMINARY CONCEPTUAL ALIGNMENT
PLAN AND PROFILE
VICTORVILLE TO LAS VEGAS
STA 8840+00 TO STA 8970+00
SEGMENT 5, ALTERNATIVE B


205062G0

DRAWING NO
C-178B


DATE
03-05-08




SEE C-178B
STA. 8970+00 - MATCH LINE

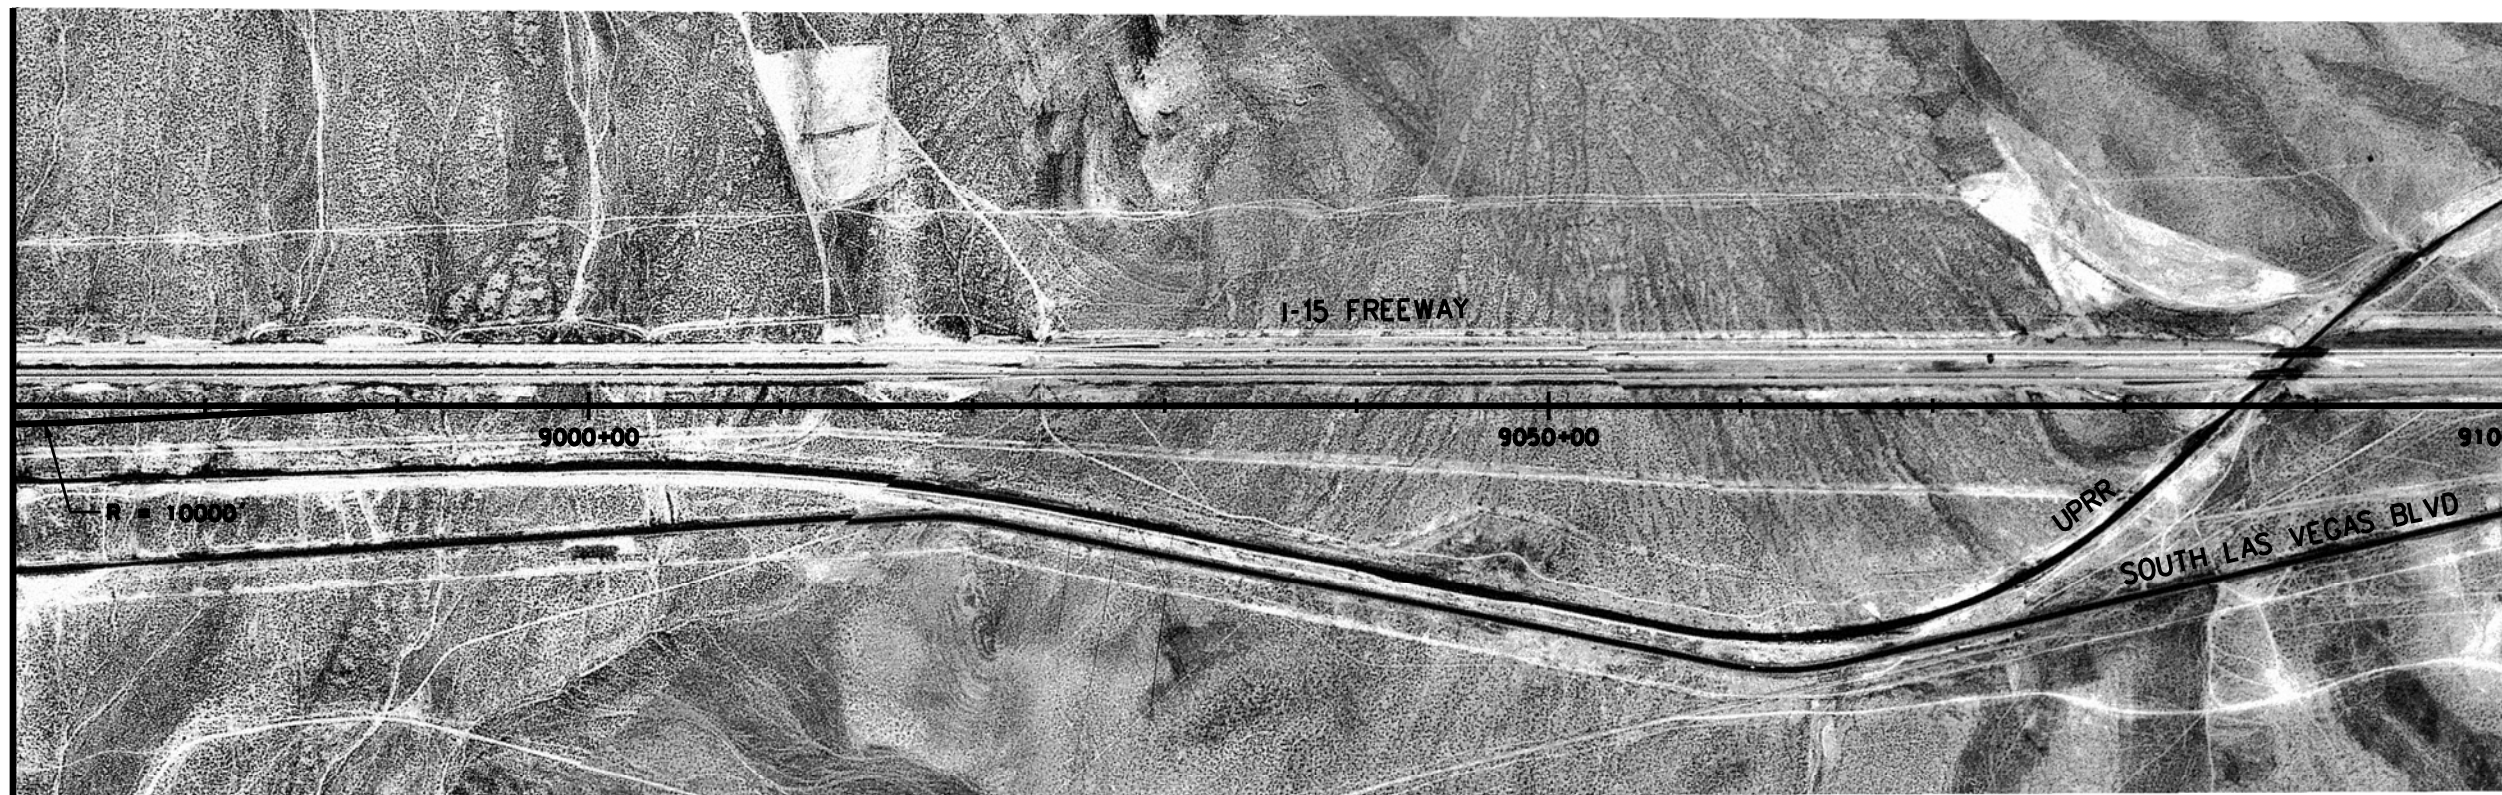

STA. 9100+00 - MATCH LINE
SEE C-180B

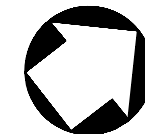

PLAN

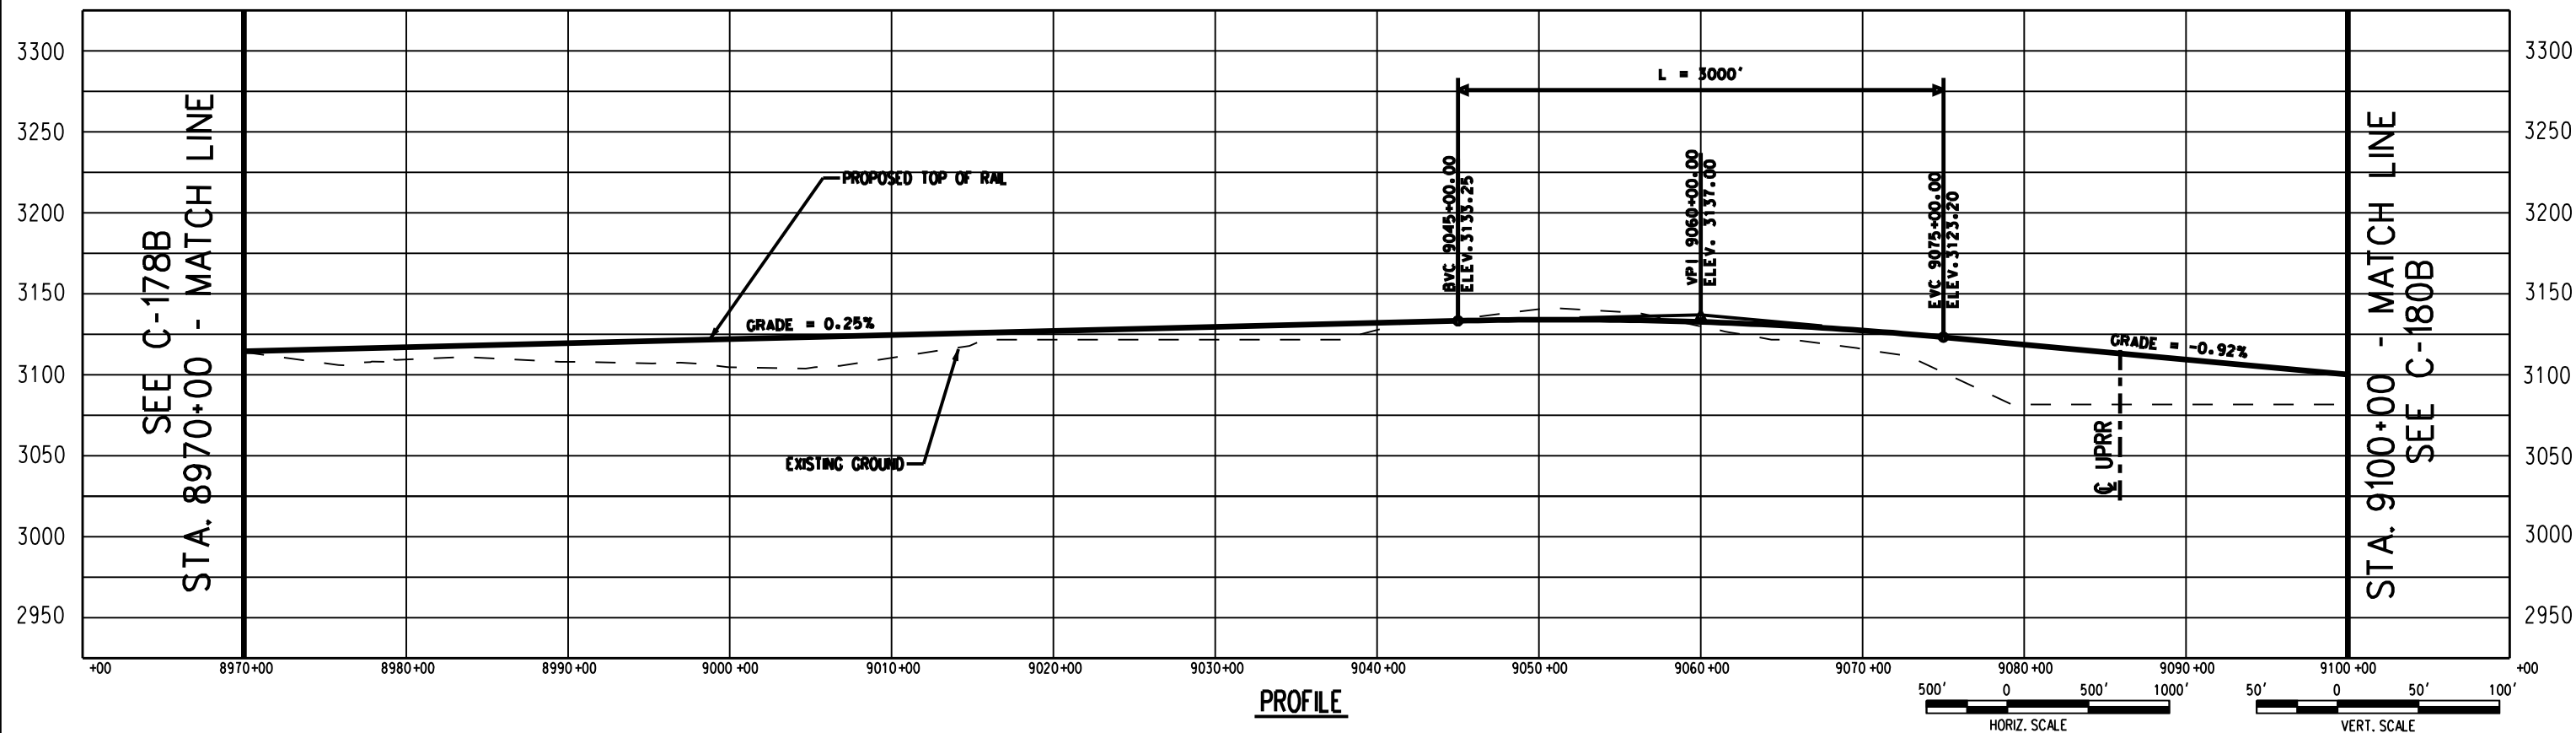

PROFILE



725 SOUTH FIGUEROA STREET, SUITE 2350
LOS ANGELES, CA 90017

CONFIDENTIAL

DESERTXPRESS

PRELIMINARY CONCEPTUAL ALIGNMENT
PLAN AND PROFILE
VICTORVILLE TO LAS VEGAS
STA 8970+00 TO STA 9100+00
SEGMENT 5, ALTERNATIVE B

205062G0


DRAWING NO
C-179B

DATE
03-05-08



STA. 9230+00 - MATCH LINE
SEE C-181B (SEG 6, ALT B)
SEE C-181C (SEG 6, ALT C)

PLAN

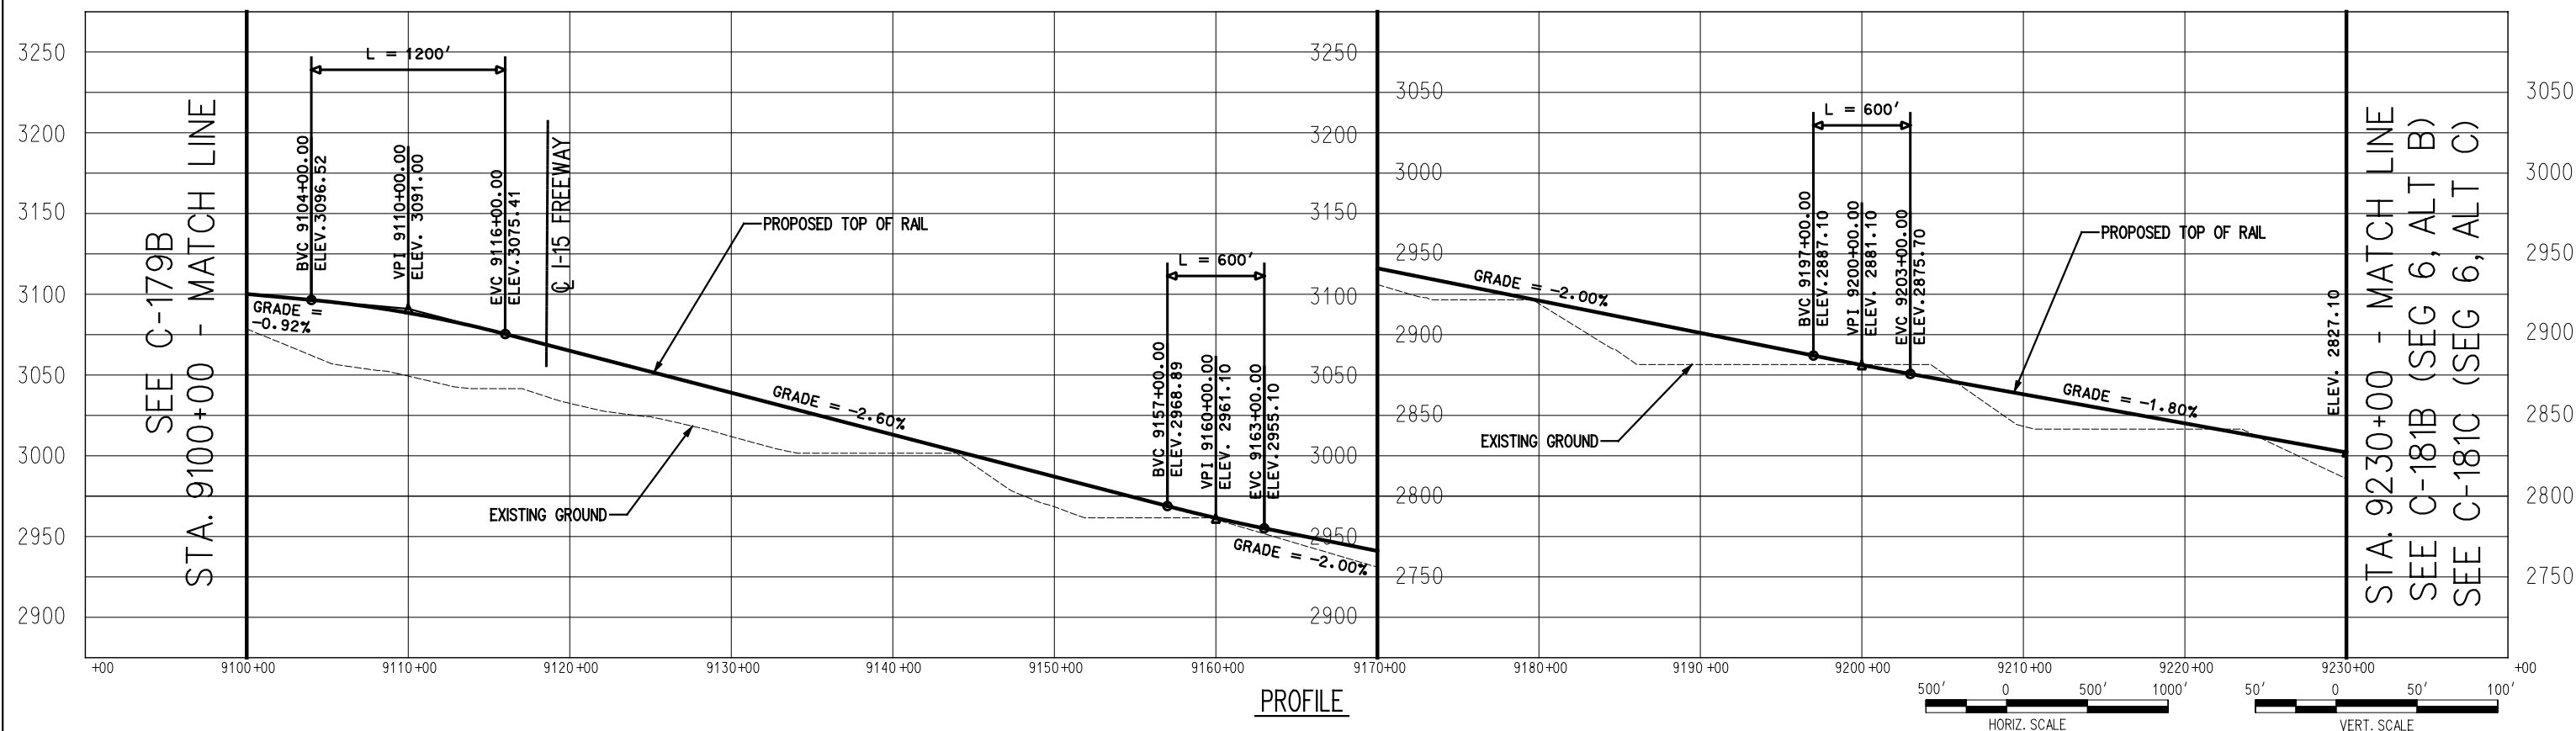

PROFILE



725 SOUTH FIGUEROA STREET, SUITE 2350
LOS ANGELES, CA 90017

CONFIDENTIAL

DESERTXPRESS

PRELIMINARY CONCEPTUAL ALIGNMENT
PLAN AND PROFILE
VICTORVILLE TO LAS VEGAS
STA 9100+00 TO STA 9230+00
SEGMENT 5, ALTERNATIVE B

205062G0

DRAWING NO
C-180B

DATE
11-17-06